DRAIN TILE CONNECTION
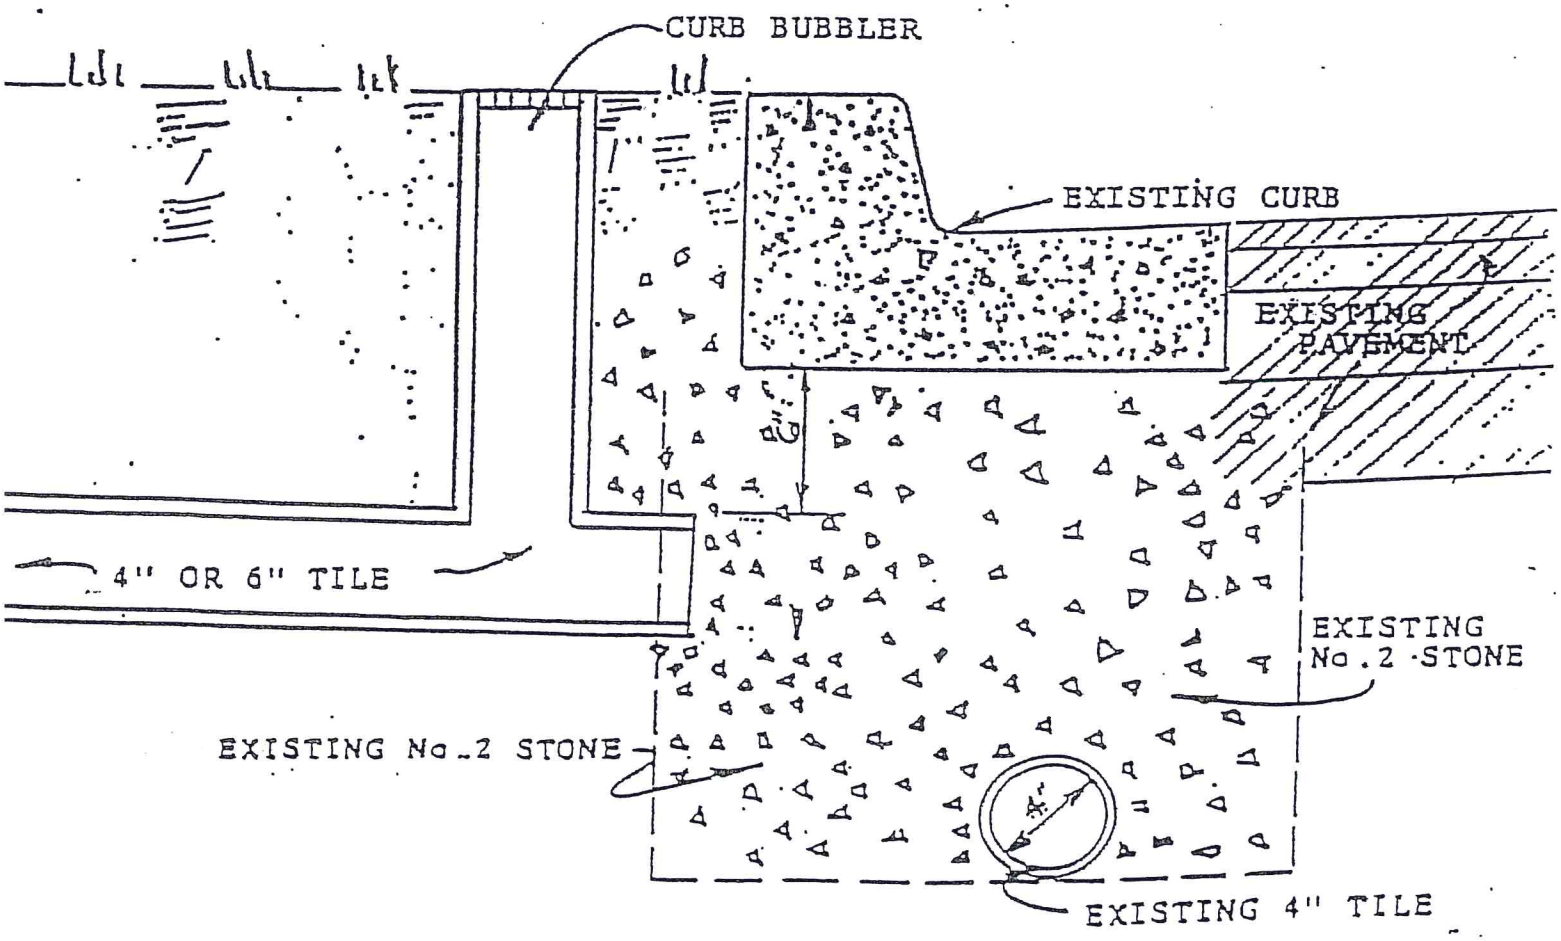
TO CURB UNDER DRAIN