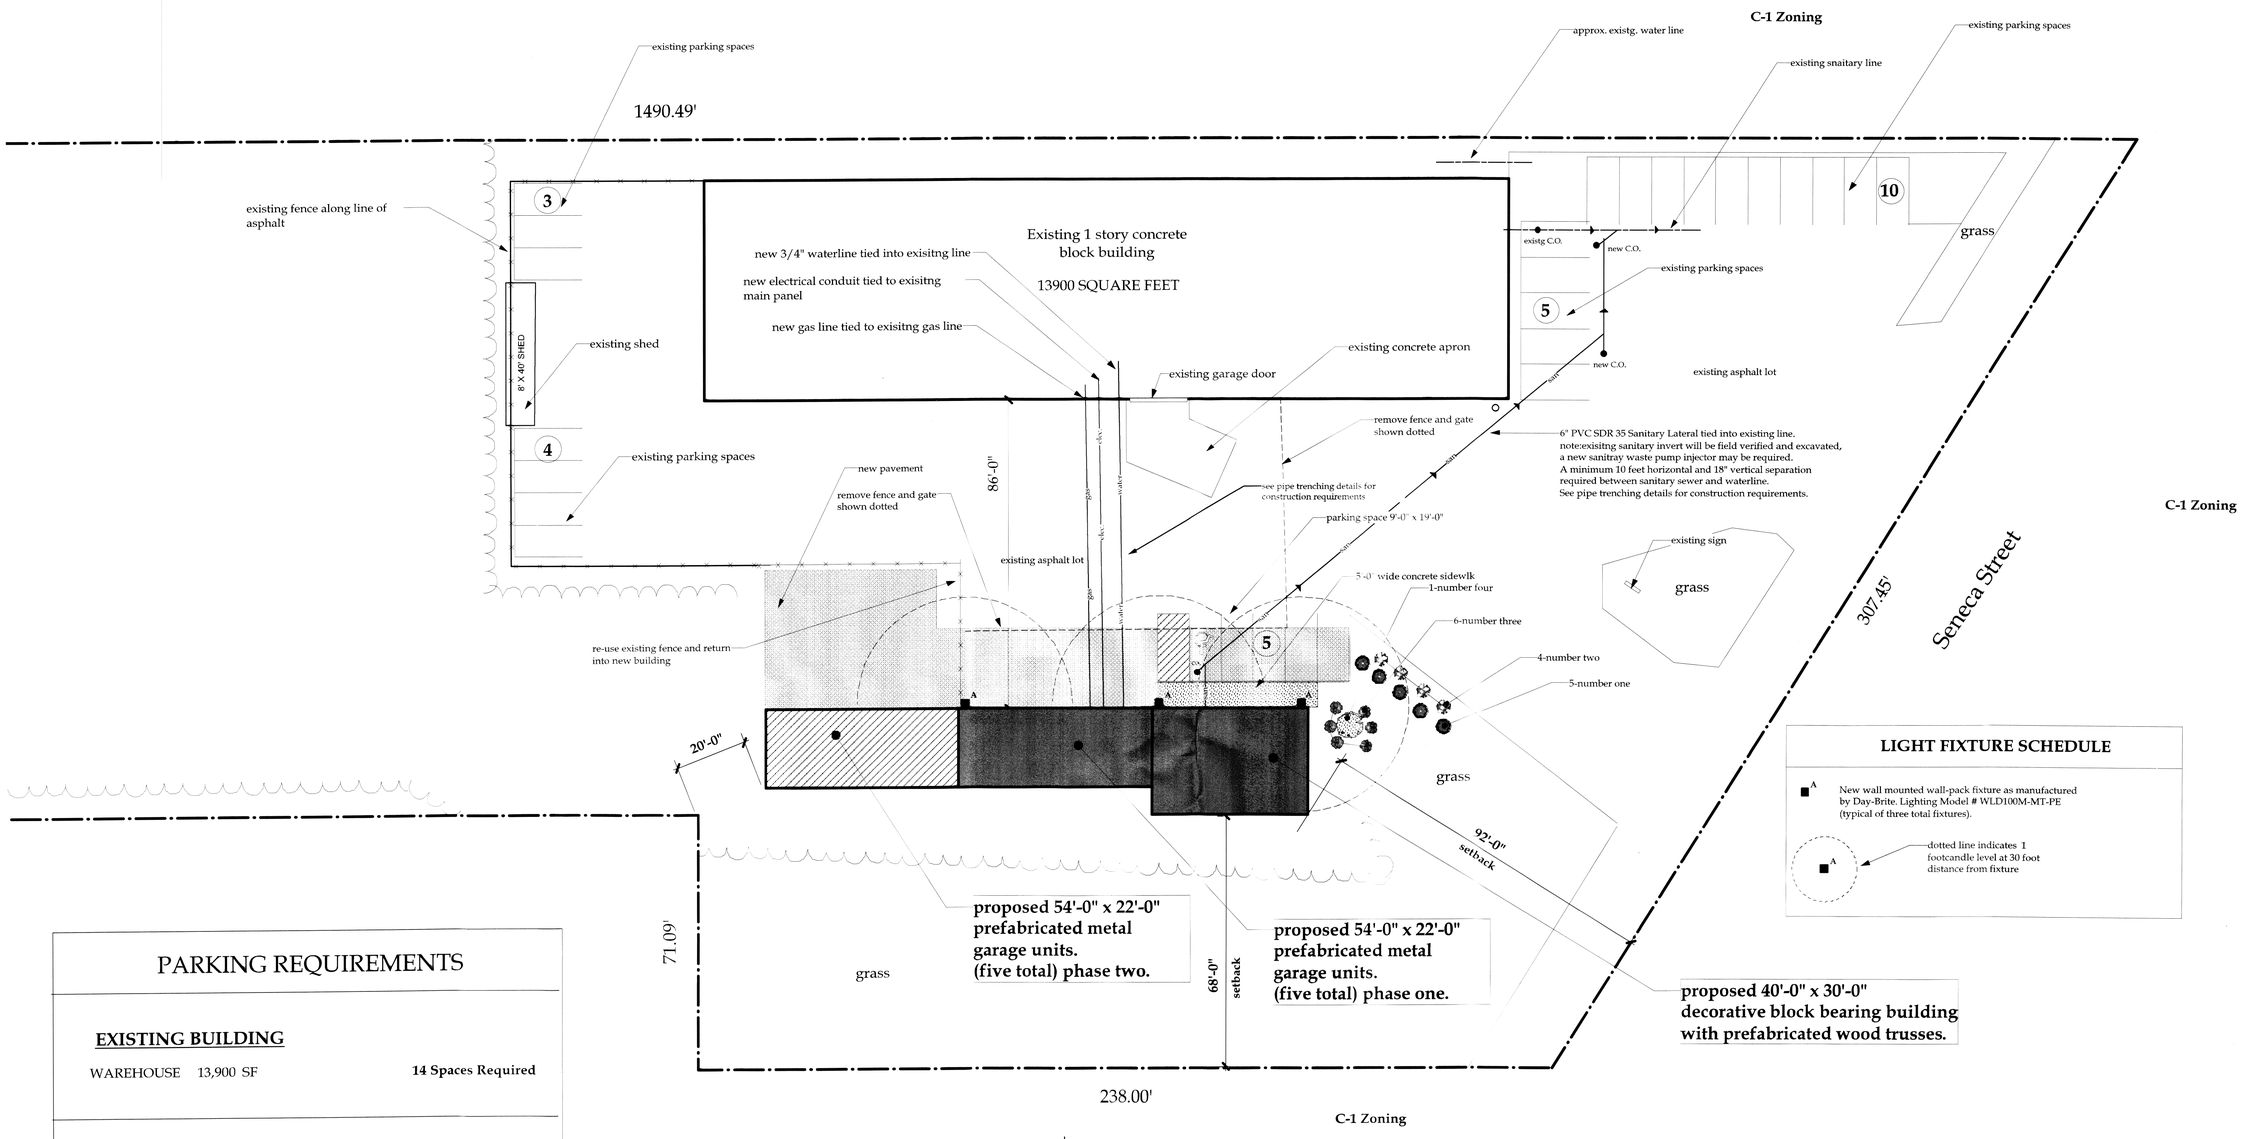

LIGHT FIXTURE SCHEDULE

- A — New wall mounted wall-pack fixture as manufactured by Day-Brite. Lighting Model # WLD100M-MT-PE (typical of three total fixtures).
- A — dotted line indicates 1 footcandle level at 30 foot distance from fixture

PARKING REQUIREMENTS

EXISTING BUILDING

WAREHOUSE 13,900 SF — **14 Spaces Required**

NEW BUILDING

NEW TRAINING ROOM 1,064 SF

1 space required for 5 seats. 32 Seats — **7 Spaces Required**

TOTAL PARKING REQUIRED — **21 Spaces Required**

TOTAL PARKING PROVIDED — **27 Spaces Required**

PLANTING SCHEDULE

ONE	HETZ COLUMNAR JUNIPERS
TWO	GOLDEN VICARY
THREE	COMPACT BURNING BUSH
FOUR	SPRING SNOW CRABAPPLE

Site Layout, Landscape, Utility & Lighting Plan
Scale: 1" = 20 ft

KEY PLAN

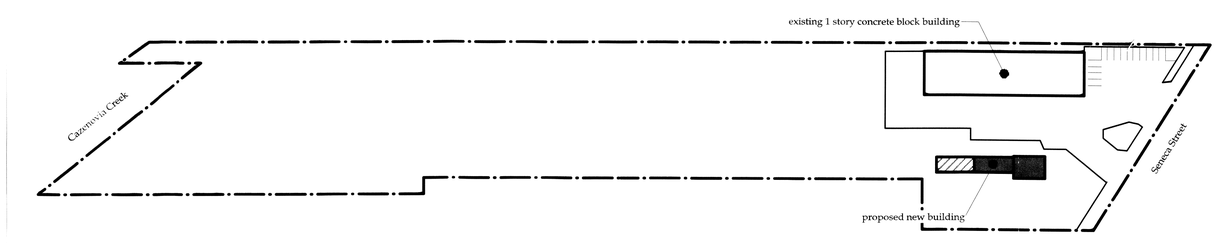

K1 Architecture PLLC
Robert F. Kasprzak, AIA
716-908-1755
567 Exchange Street
Suite 403
Buffalo, New York 14210

HJS Supply Co.
2983 Seneca Street
West Seneca, New York 14224

K1 Architecture PLLC
These documents and their contents are the property of K1 Architecture PLLC and are issued only for the specific project noted on these drawings. Warning: It is a violation of Section 7209 Subdivision 2 of the New York State Education Law for any person, unless acting under the direction of a Licensed Architect or Professional Engineer, to alter in any way, plans or specifications or reports to which the seal of a Licensed Architect or Professional Engineer has been approved.

REGISTERED ARCHITECT ROBERT F. KASPRZAK No. 023534 STATE OF NEW YORK

REVISIONS

NO	DESCRIPTION	DATE

DRAWN BY: K1 CHECKED BY: K1

DOCUMENT STATUS: ■ PLANNING BOARD ☐ BUDGET PLANS ☐ BID SET ☐ PERMIT SET ☐ FINAL FOR CONSTRUCTION

DATE: May 26, 2015

Site Plan

C-101

JOB NO. 15001