NOTE: THIS SITE PLAN WAS CREATED WITH INFORMATION OBTAINED FROM CLIENT'S DOCUMENTS, AERIAL PHOTOGRAPHY, ETC. WITHOUT BENEFIT OF A TOPOGRAPHIC OR BOUNDARY SURVEY. EXISTING IMPROVEMENTS MAY VARY.

811 Know what's below. Call before you dig.

N

0 20' 30' 40'
SCALE IN FEET

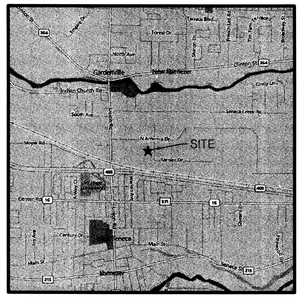

Vicinity Map

Not to Scale

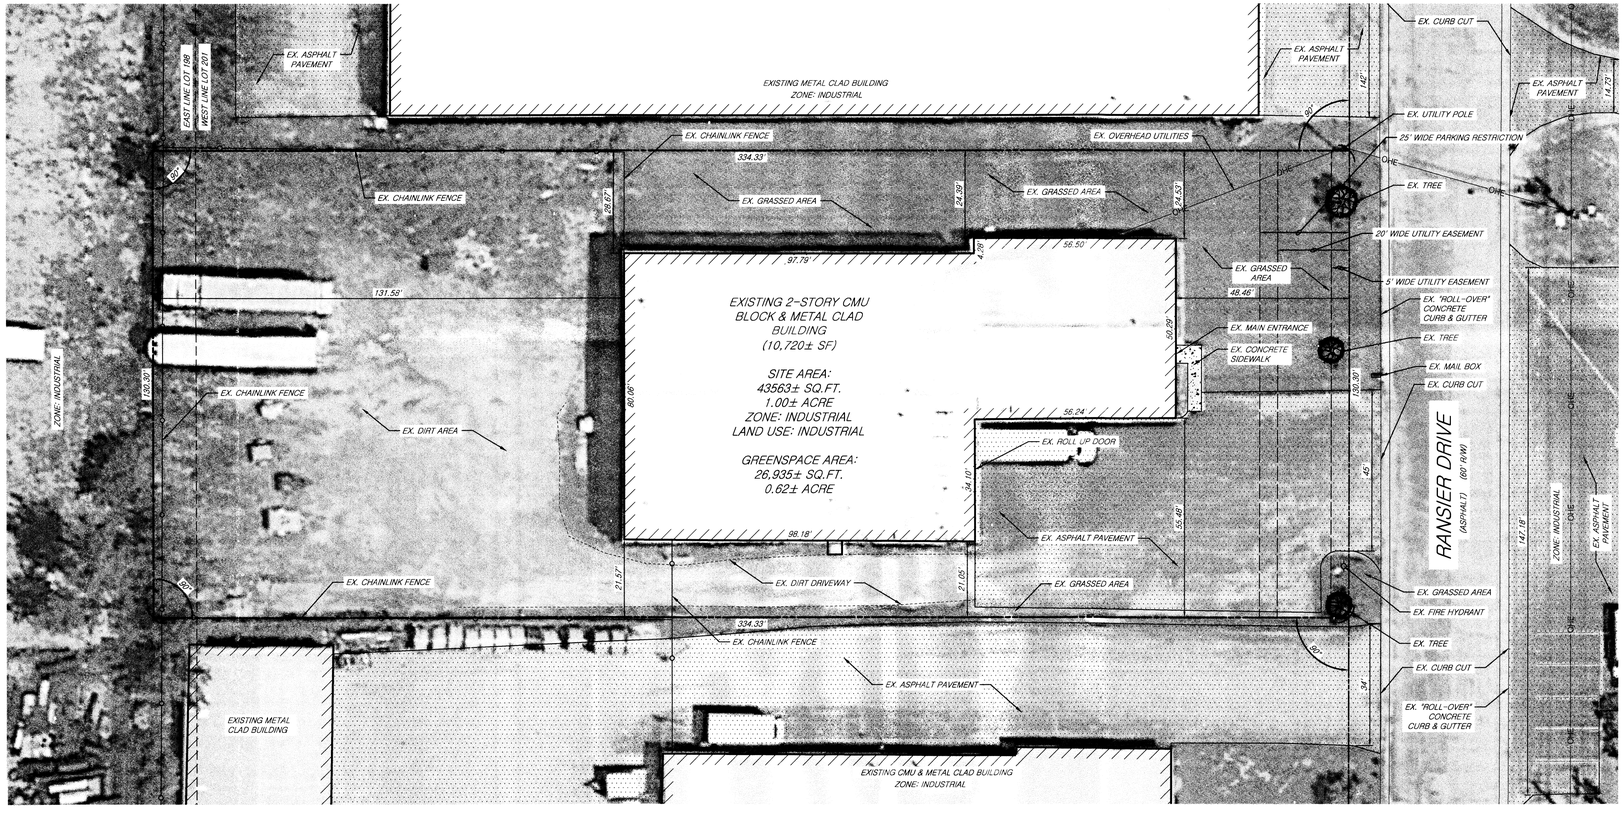

OWNER OF RECORD: MDC 54 RANSIER, LLC
NAME: MICHELLE MAZZONE
ADDRESS: 560 DELAWARE AVENUE, SUITE 300, BUFFALO, NY 14202
PHONE: (716) 829-1900

APPLICANT: GOODYEAR COMMERCIAL & TIRE CENTER
NAME: BOBBY KIRK, MANAGER CONSTRUCTION DEVELOPMENT
ADDRESS: 1000 S. 21ST STREET, FORT SMITH, AR 72901
PHONE: (479) 788-6414

NO SITE IMPROVEMENTS ARE PROPOSED AT THIS TIME

NO.	DATE	DESCRIPTION

REVISIONS

29054	7/24/15		JK	JAP	JAP
CEI PROJECT NO.	INITIAL DATE	DPOR	PM	DES	DRW

CEI Engineering Associates, Inc.
ENGINEERS • PLANNERS • SURVEYORS
LANDSCAPE ARCHITECTS • ENVIRONMENTAL SCIENTISTS

3108 S.W. REGENCY PARKWAY, SUITE 2
BENTONVILLE, AR 72712
(479) 273-9472
(479) 273-0844

STATE OF NEW YORK
ANDREW D. SLYTER
LICENSED PROFESSIONAL ENGINEER
084378-1
7/24/15

WINGFOOT COMMERCIAL TIRE SYSTEMS
54 RANSIER DRIVE
WEST SENECA, NEW YORK 14224

EXISTING SITE PLAN

REV DATE 7/24/15 ###
SHEET NO. CSP-1

© 2015 CEI ENGINEERING ASSOCIATES, INC.

JOB # ##### DRAWING: 29054-CSP1.dwg LAST SAVED BY: JDIBBLE LOCATION: P:\W29000\W29054.0\Drawings\WConcept\WCSP-1\W2015-07-23 CSP-1\W29054-CSP1.dwg