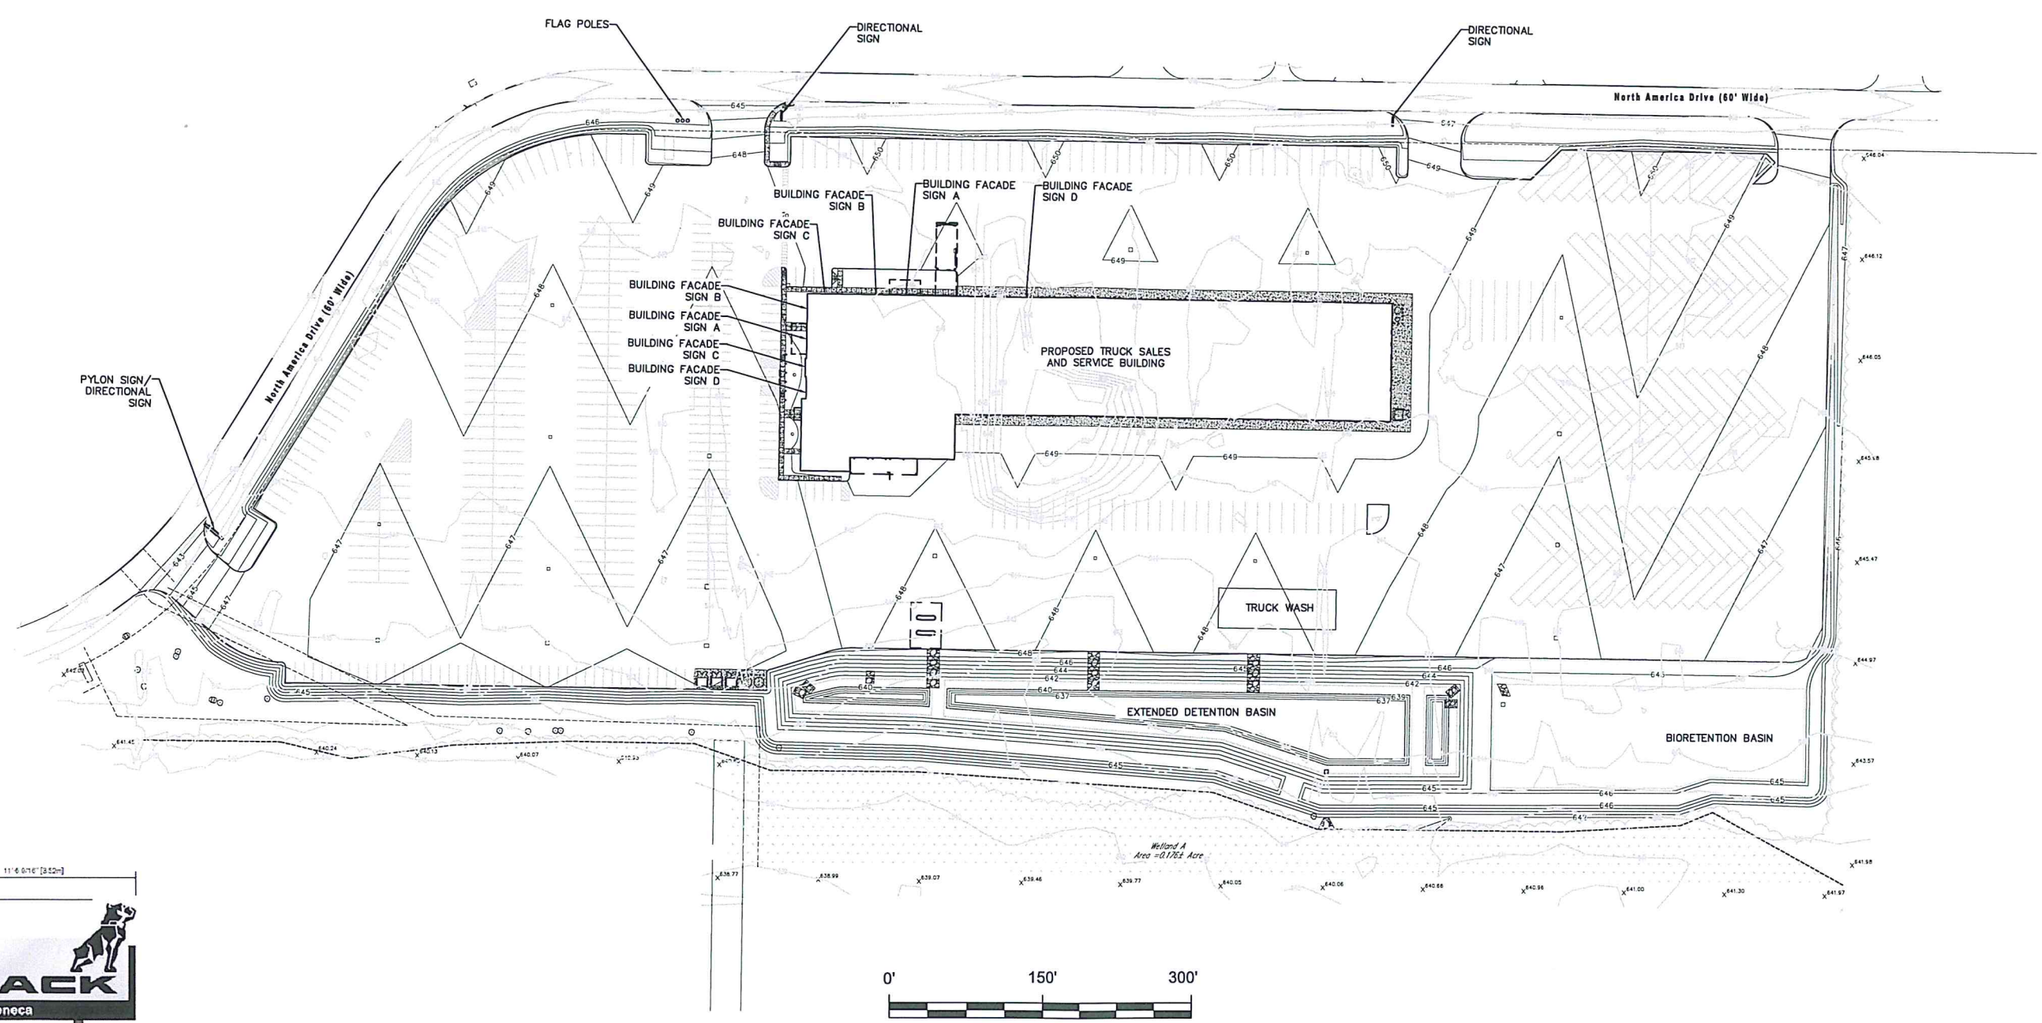

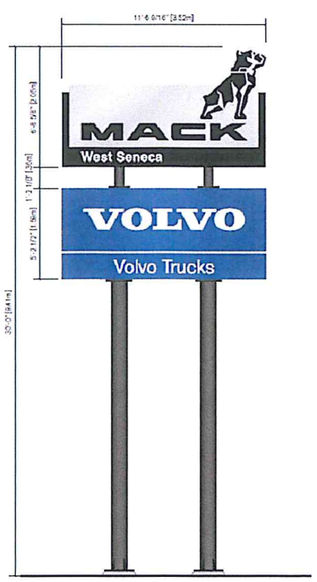

ELEVATION - SIDE B
scale:1/4"=1'-0"

PYLON SIGN DETAIL
NTS

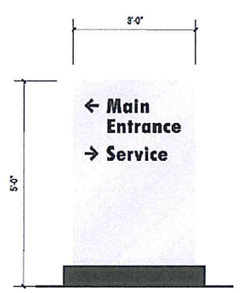

DIRECTIONAL SIGN DETAIL
NTS

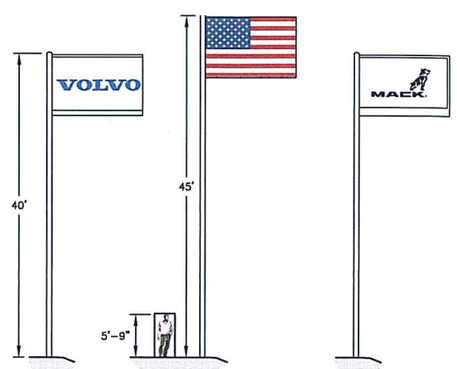

FLAG POLE DETAIL
NTS

BUILDING FACADE SIGN A DETAIL
NTS

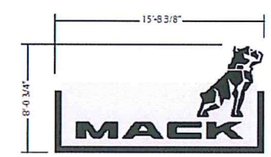

BUILDING FACADE SIGN B DETAIL
NTS

BUILDING FACADE SIGN C DETAIL
NTS

BUILDING FACADE SIGN D DETAIL
NTS

NOTES:

1. REFER TO ARCHITECTURAL PLANS AND ELEVATIONS FOR EXACT LOCATION OF BUILDING FACADE SIGNAGE.

NO.	REVISION	BY	DATE
8			
6			
7			
6			
5			
4			
3			
2			
1			

NOTICE

This document, the property of, prepared and issued by the architect, is submitted for the specific project namely_____ and the recipient by accepting this document assumes custody and agrees that this document will not be copied or reproduced in part or in whole, and any special features peculiar to this design shall not be incorporated in any other project, unless prior agreement has been obtained in writing. These documents will be returned immediately upon completion of the project or upon the request of the

This document is the exclusive property of the architect, no rights to ownership are transferable, or shall be lost by the filing of this document with any and all public authorities for the purpose of compliance with Codes and or Ordinances, i.e. Building Permit, etc.

Buffalo Truck Center

North America Drive,
West Seneca, NY

ISSUE:

EnSol, Inc.
Environmental Solutions
661 MAIN STREET
NIAGARA FALLS, NY 14301
PHONE (716) 285-3920
FAX (716) 285-3928

STATE OF NEW YORK · BRIAN DOUGLAS SHIAH · No. 079072 · LICENSED PROFESSIONAL ENGINEER

BRIAN D. SHIAH, P.E.
NYSPE LICENSE NO. 079072

TITLE:

SIGNAGE PLAN

DES:	DRN:	CHK:
BPB	BPB	BDS

SILVESTRI ARCHITECTS · PC
1321 MILLERSPORT HWY
AMHERST, NY 14221
PH: 716.691.0900
FAX: 716.691.4773

SA JOB #: 15070.02

DATE: JULY 2018

DRAWING #: C–11