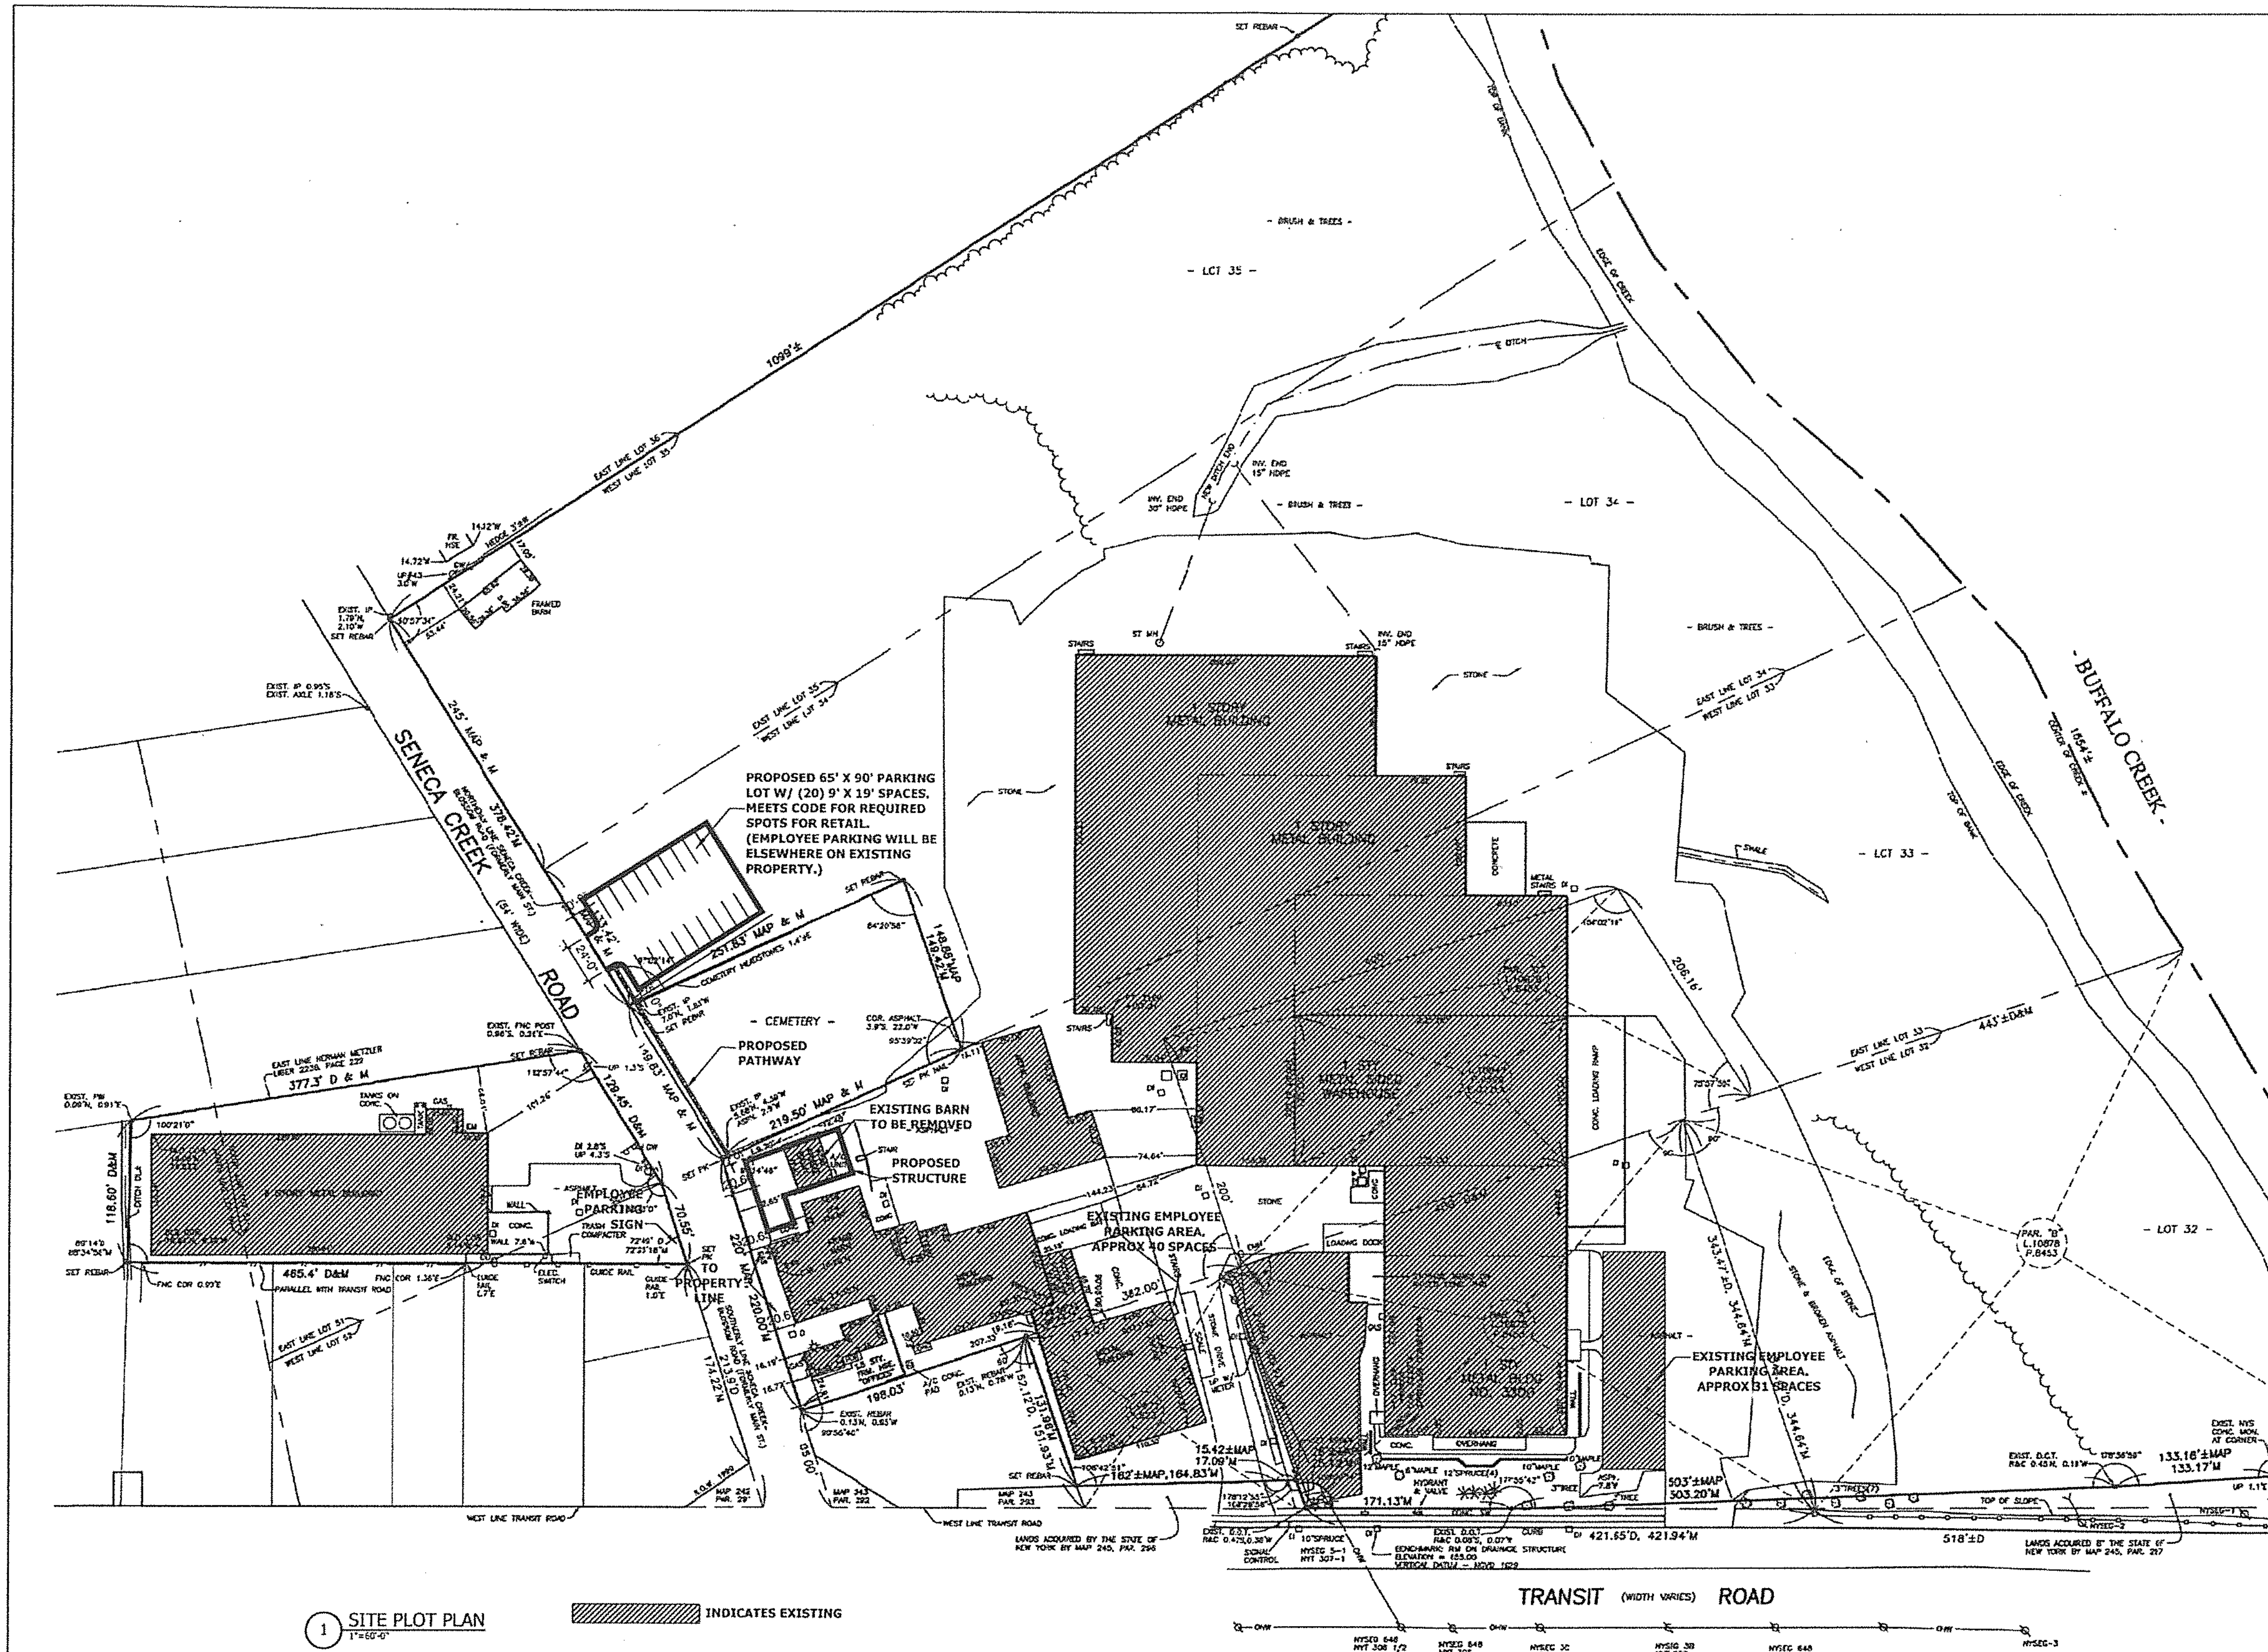

1 SITE PLOT PLAN
1"=60'-0"

INDICATES EXISTING

NO.	DESCRIPTION	DATE

MWT

ARCHITECTURE
URBAN PLANNING
INTERIORS
HOTELS/ HOUSING/ MIXED USE
1800.630.3750

REGISTERED ARCHITECT · MARK W. TIEDEMANN · STATE OF NEW YORK

WARNING
IT IS A VIOLATION OF THE LAW FOR ANY PERSON, UNLESS ACTING UNDER THE DIRECTION OF THE ARCHITECT OR ENGINEER, TO ALTER OR REPRODUCE THESE DRAWINGS IN ANY WAY.

MAYER BROTHERS ADDITION

3300 TRANSIT RD
WEST SENECA, NY

PROJECT NO.: 17.025
DATE: 09/18/2017
DRAWN BY: BAS
CHKD. BY: MWT

SITE PLAN

SHEET S 1.0