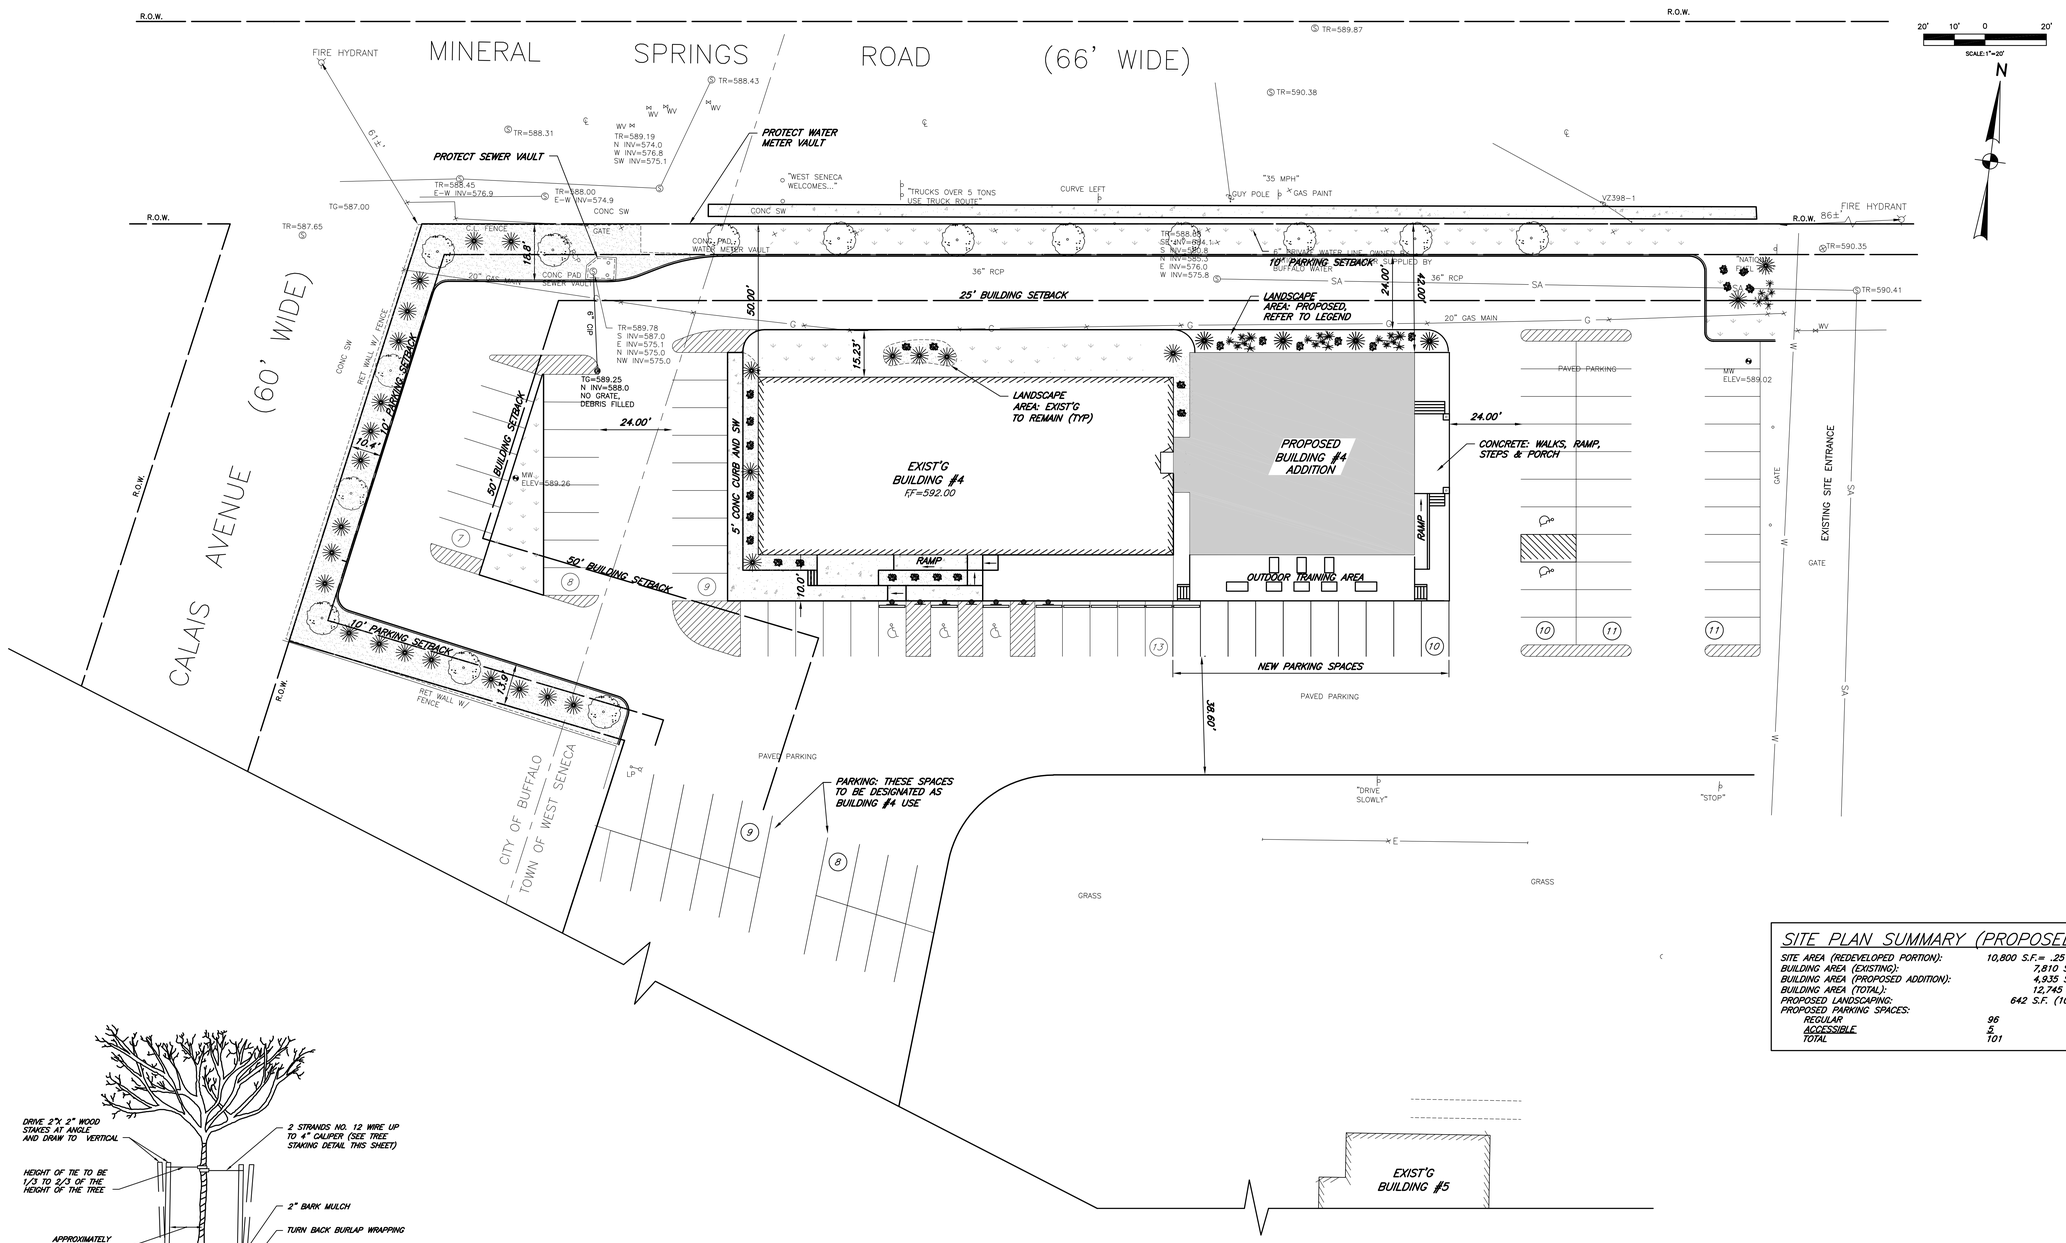

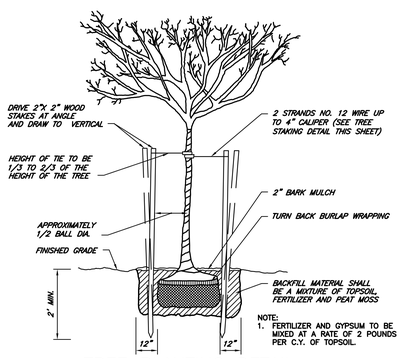

TREE PLANTING DETAIL
N.T.S.

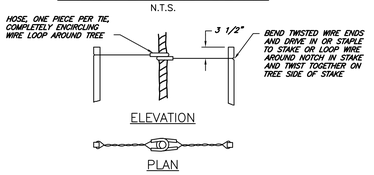

TREE STAKING DETAIL
N.T.S.

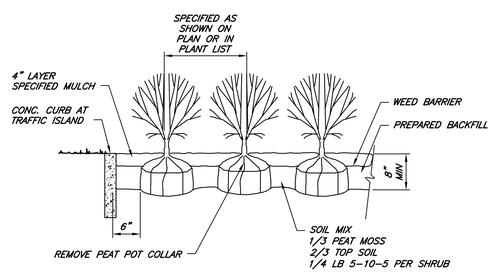

STANDARD SHRUB PLANTING
N.T.S.

LANDSCAPE LEGEND

SYMB	BOTANICAL NAME	PLANTING SIZE	MATURE HEIGHT	MATURE SPREAD	SHAPE	FOLIAGE	COMMON NAME	REMARKS	QUAN.
	JUNIPERUS HORIZONTALIS 'BLUE CHIP'	2 GAL.	8"-10"	8'-10'	SPREADING	BLUE/GREEN	BLUE CHIP JUNIPER		3
	SPIRAEA JAPONICA 'SHIBORII'	2 GAL.	2'-3'	2'-3'	ROUNDED	DARK GREEN	SHIROBANA SPIREA	FLOWERING	6
	JUNIPERUS CHINENSIS 'OLD GOLD'	1 GAL.	4'	6'	ROUNDED	GOLD/GREEN	OLD GOLD JUNIPER		4
TREE BARK MULCH: (OWNER SPECIFIED TYPE, 3" DEEP MINIMUM PLACEMENT IN SHRUB BEDS WHERE NOTED.)									

SITE PLAN SUMMARY (PROPOSED):

SITE AREA (REDEVELOPED PORTION):	10,800 S.F.= .25 ACRES
BUILDING AREA (EXISTING):	7,810 S.F.
BUILDING AREA (PROPOSED ADDITION):	4,935 S.F.
BUILDING AREA (TOTAL):	12,745 S.F.
PROPOSED LANDSCAPING:	642 S.F. (10%)
PROPOSED PARKING SPACES:	
REGULAR	96
ACCESSIBLE	5
TOTAL	101

APEX Architecture
5001 Lakeshore Road
Hamburg, NY 14075
T: 716.574.2070
E: Info@ApexAEC.com
www.ApexAEC.com

SEAL:

REGISTERED ARCHITECT — STATE OF NEW YORK

PROGRESS SET – NOT FOR CONSTRUCTION– 12/18/2018

Copyright © APEX Architecture all rights reserved. No portion of this drawing may be reproduced in any form or transmitted by any means without prior written permission of the architect. Alterations to this document are illegal except when made in accordance with the New York State Education Law, Section 7209,Subdivision 2.

CONSULTANTS:

M/E/P ENGINEER:
ENCOMPASS ENGINEERING, PLLC
1540 ELLICOTT CREEK ROAD
TONAWANDA, NY 14150
716.713.5099

STRUCTURAL ENGINEER:
STUDIO T3
2495 MAIN ST., SUITE 301
BUFFALO, NY 14214
716.803.6400

OWNER:

National Fuel

PROJECT:

NATIONAL FUEL: BUILDING # 4 - EXPANSION & RENOVATION PROJECT

365 MINERAL SPRINGS ROAD
WEST SENECA, NY

ISSUE / REVISION:

#	DATE:	DESCRIPTION:
1	MM/DD/YYYY	----------

PROJECT #: APX_18.008
DATE: DECEMBER 6, 2018
DRAWN: ____ CHECKED: ____

SHEET TITLE:
SITE & LANDSCAPING PLAN

SHEET #:
C-200