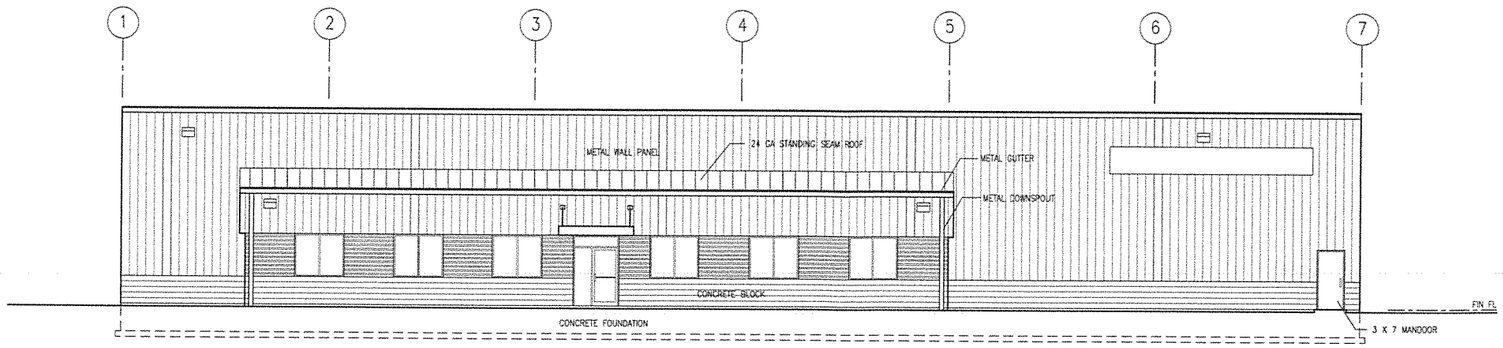


## WEST ELEVATION

1/8" = 1'-0"

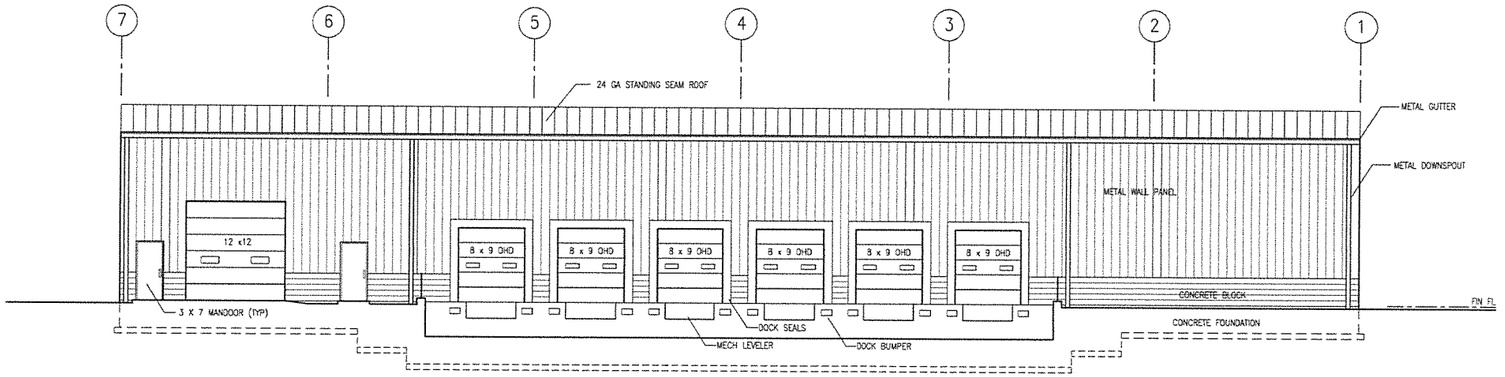


## EAST ELEVATION

1/8" = 1'-0"

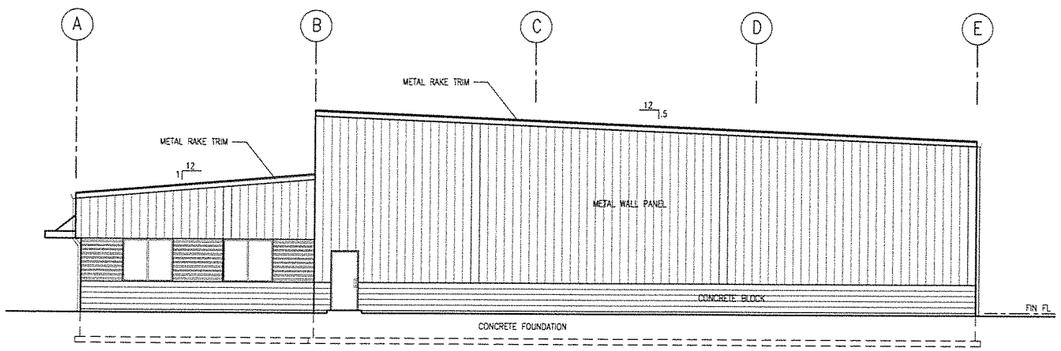


## SOUTH ELEVATION

1/8" = 1'-0"

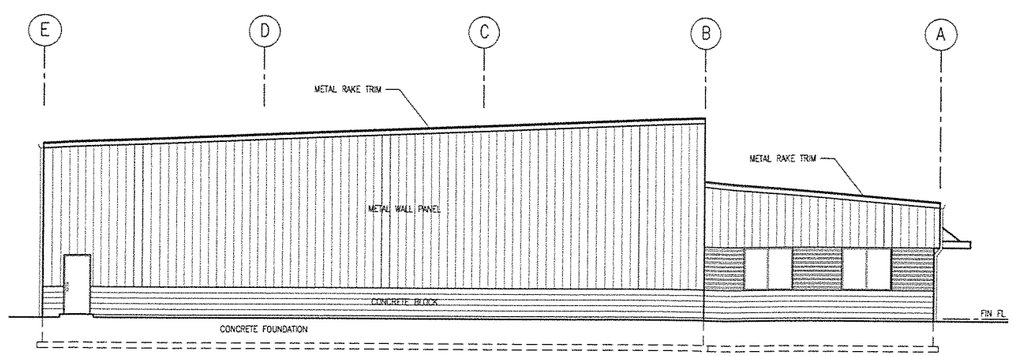


## NORTH ELEVATION

1/8" = 1'-0"

WARNING
UNAUTHORIZED ALTERATION OR ADDITIONS TO THIS DOCUMENT IS A VIOLATION OF SECTION 7209 PROVISION 2 OF THE NEW YORK STATE EDUCATION LAW.

KULBACK'S

| Revision | Date |
|---|---|
| | |

Project: Raine Logistics
North America Drive
W. Seneca, New York

Drawing Title: Building Elevations

| | |
|---|---|
| Drawn HCS | Sheet |
| Checked | A2 |
| Date 09-19 | |
| Scale AS NOTED | |
| Project No. | |