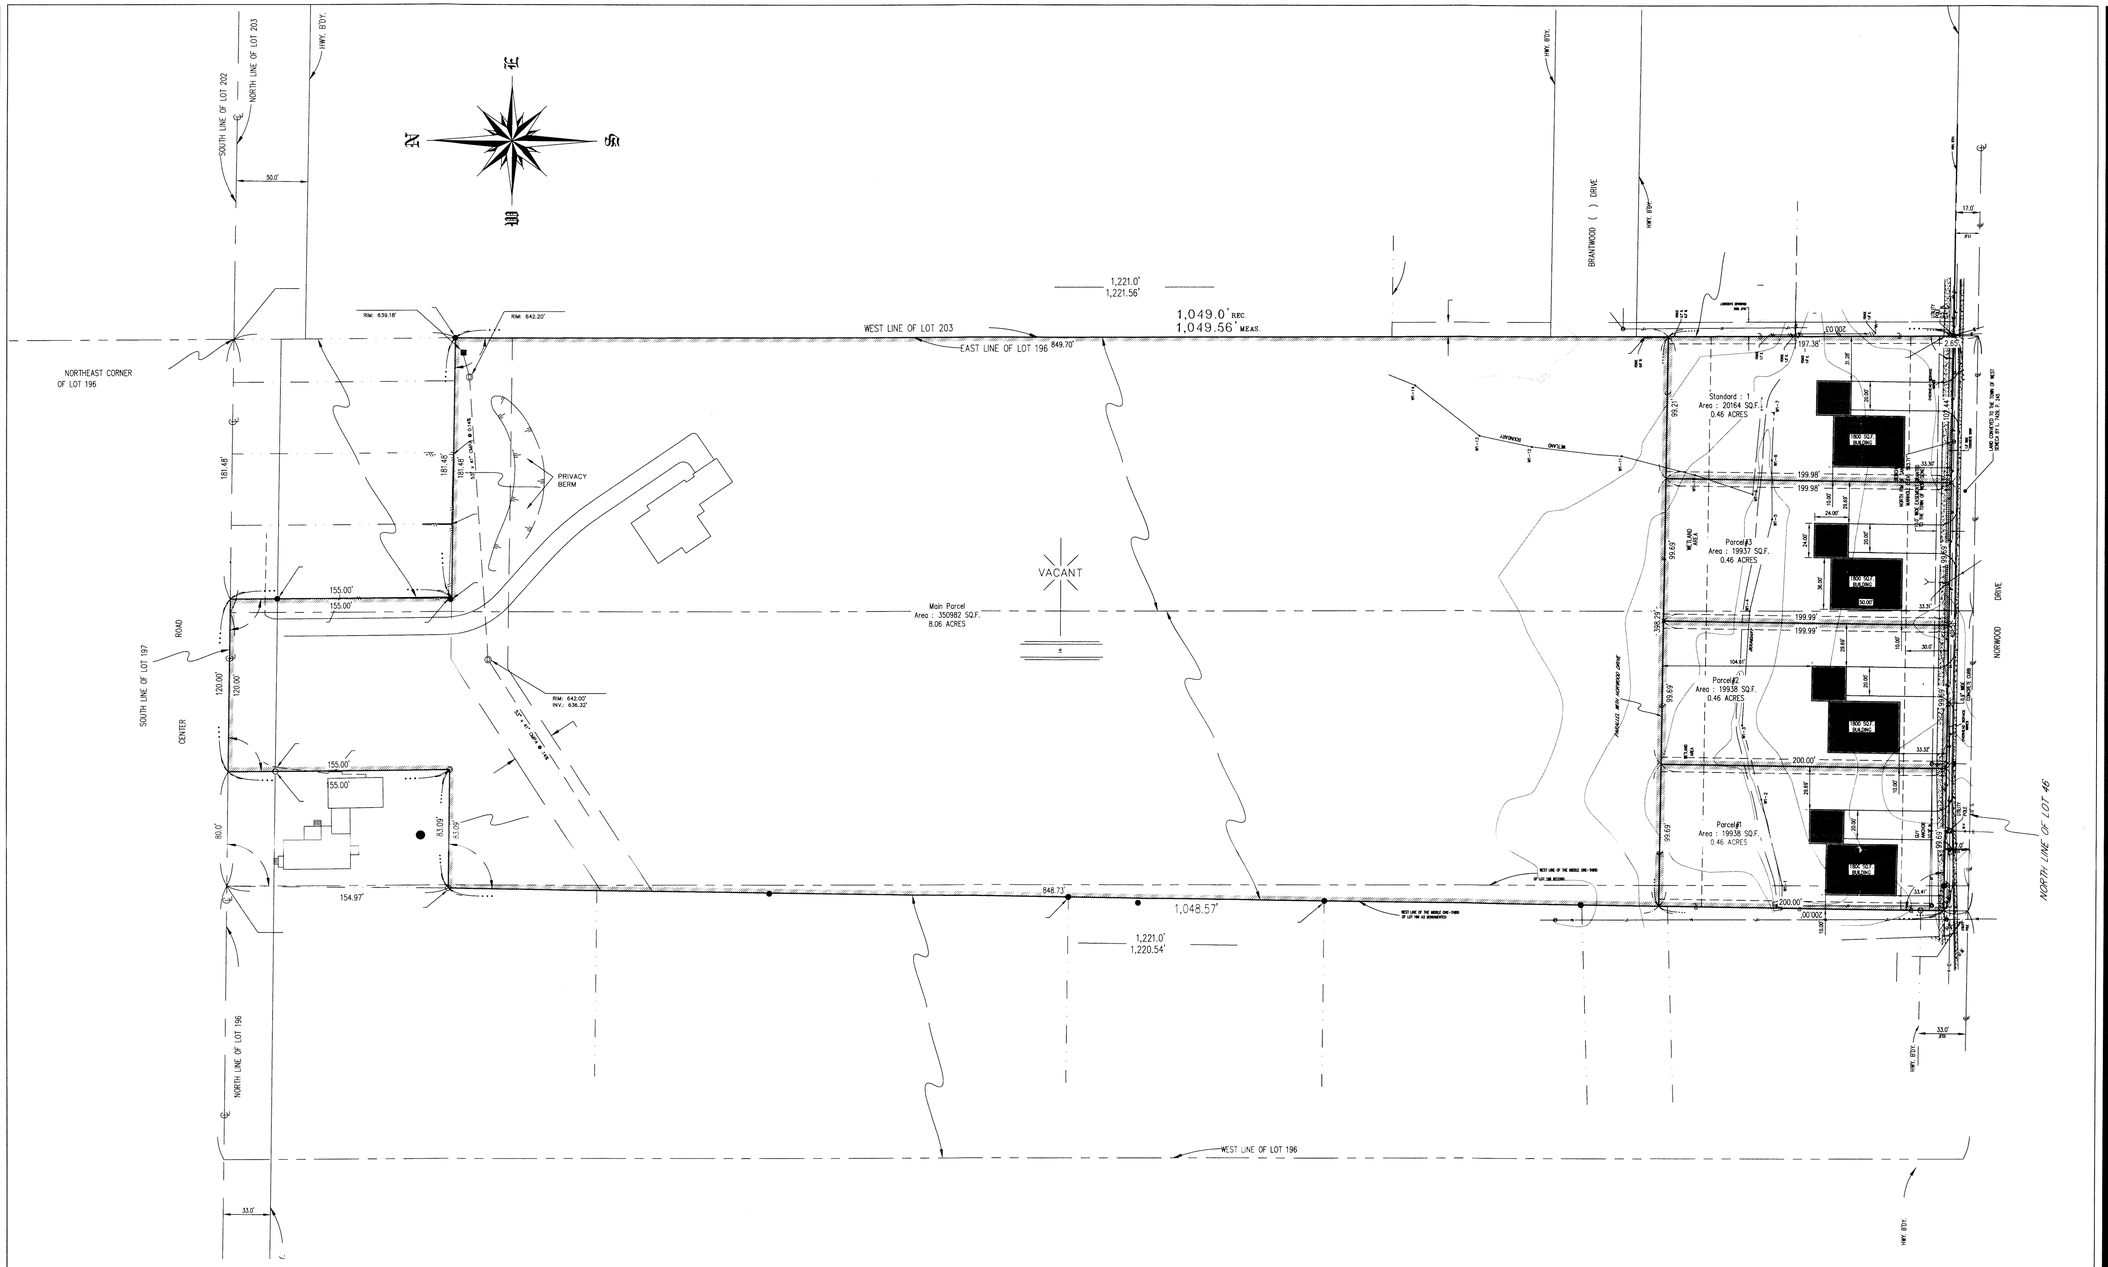

MILEX ENGINEERING

WARNING:

IT IS VIOLATION OF SECTION 7209, SECTION 2 OF THE NEW YORK STATE EDUCATION LAW ANY PERSON, UNLESS ACTING UNDER DIRECTION OF LICENSED ARCHITECT OR PROFESSIONAL ENGINEER, TO ALTER IN ANY WAY, PLANS, SPECIFICATION OR REPORT TO WHICH SEAL OF A LICENSED ARCHITECT OR PROFESSIONAL ENGINEER HAS BEEN APPLIED.

CHRIS ANDRZEJEWSKI P.E.
S 6887 TAYLOR ROAD
HAMBURG, NY 14075
Telephone 716-628-6120

MILEX.CHRIS@GMAIL.COM

Revisions / Issues

REV	DATE	DESCRIPTION
1		

Seal

STATE OF NEW YORK * CHRISTOPHER S ANDRZEJEWSKI * LICENSED PROFESSIONAL ENGINEER 083162

Project Title
NORWOOD SUBDIVISION
NORWOOD DRIVE
WEST SENECA
ERIE COUNTY
NEW YORK

Job Number **N/A**

Drawing
CONCEPT PLAN

Scale **1"=50'**
Drawing Date **11/27/2017**

Designed by:	*TZ*
Checked by:	*CA*

Drawing No.

C-1.0

Site plan.dwg
1/15/2004
MI