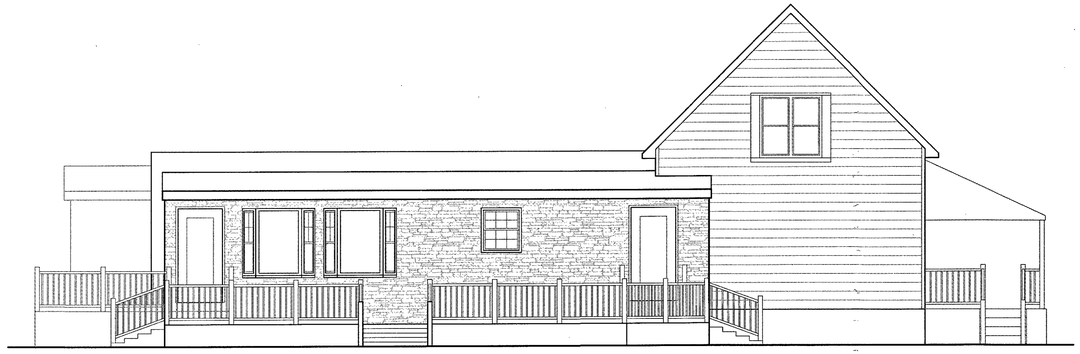

EXISTING REAR ELEVATION (1)
SCALE: 3/16"=1'-0"

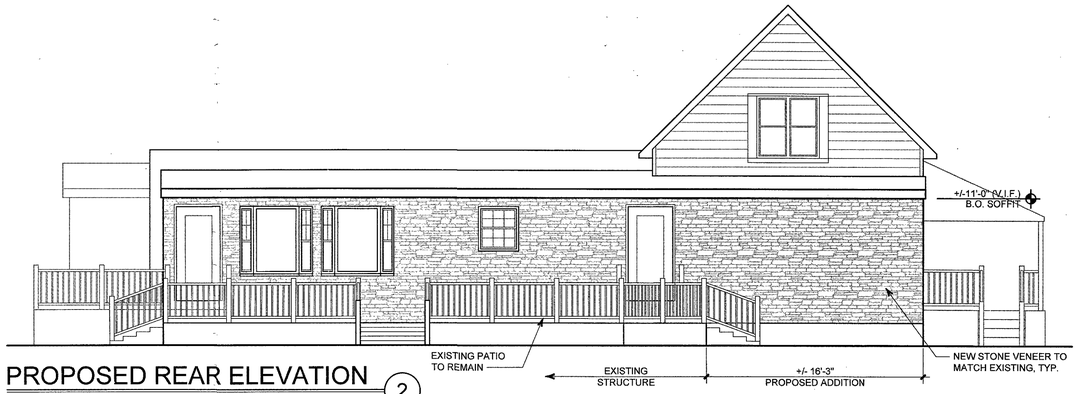

PROPOSED REAR ELEVATION (2)
SCALE: 3/16"=1'-0"

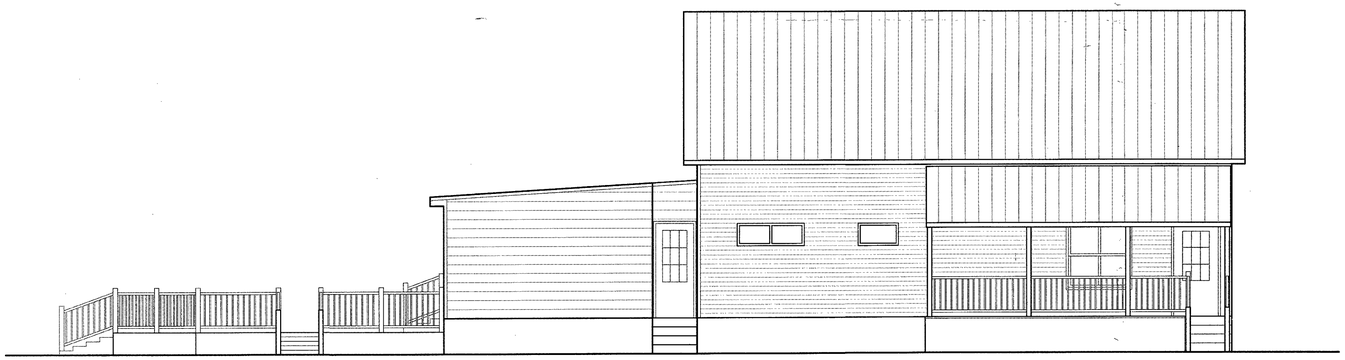

EXISTING SIDE ELEVATION (3)
SCALE: 3/16"=1'-0"

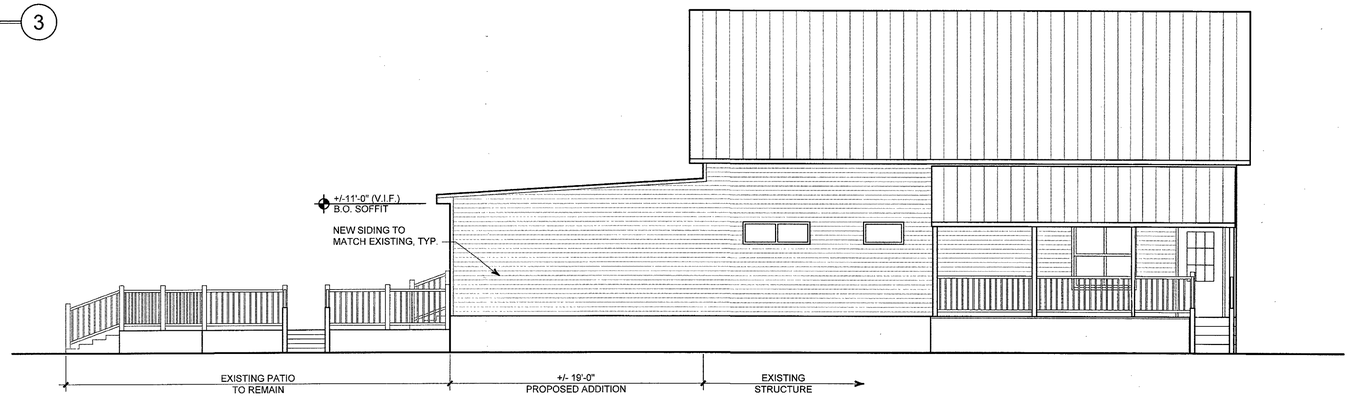

PROPOSED SIDE ELEVATION (4)
SCALE: 3/16"=1'-0"

No.	Description	Date
-	ISSUED FOR ZBA	8/11/20

△ - REVISIONS

CONNOR'S RESTAURANT
3465 SENECA STREET

EXISTING & PROPOSED EXTERIOR ELEVATIONS

ISSUED
8/11/20
LAUER-MANGUSO
ASSOCIATES ARCHITECTS

REGISTERED ARCHITECT
PHILLIP J. MANGUSO
No. 025050
STATE OF NEW YORK

LAUER-MANGUSO
& ASSOCIATES
ARCHITECTS
4080 Ridge Lea Road
Buffalo, N.Y. 14228
(716) 837 - 0833

Date: 8/7/2020
Drawn By: CJP
Checked By: PJM
Job Number: 20045

Drawing No.
A-2.0

WARNING: It is a violation of Section 7209, Subdivision 2, of the New York State Law for any persons, unless acting under the direction of a Licensed Architect or Professional Engineer, to alter in any way, plans, specifications, or reports to which the seal of a Licensed Architect or Professional Engineer has been applied.