All rights reserved. Reuse of these documents without the expressed written permission of Carmina Wood Morris PC is prohibited. WARNING: It is violation of article 145 sections 7209N and 7301 of the New York State education law for any person, unless acting under the direction of a registered architect, licensed engineer or land surveyor to alter this drawing. If altered such R.A., P.E. or L.L.S. shall affix his or her seal, signature, the date, the notation "altered by" and a specific description of the alteration.

© Carmina Wood Morris PC

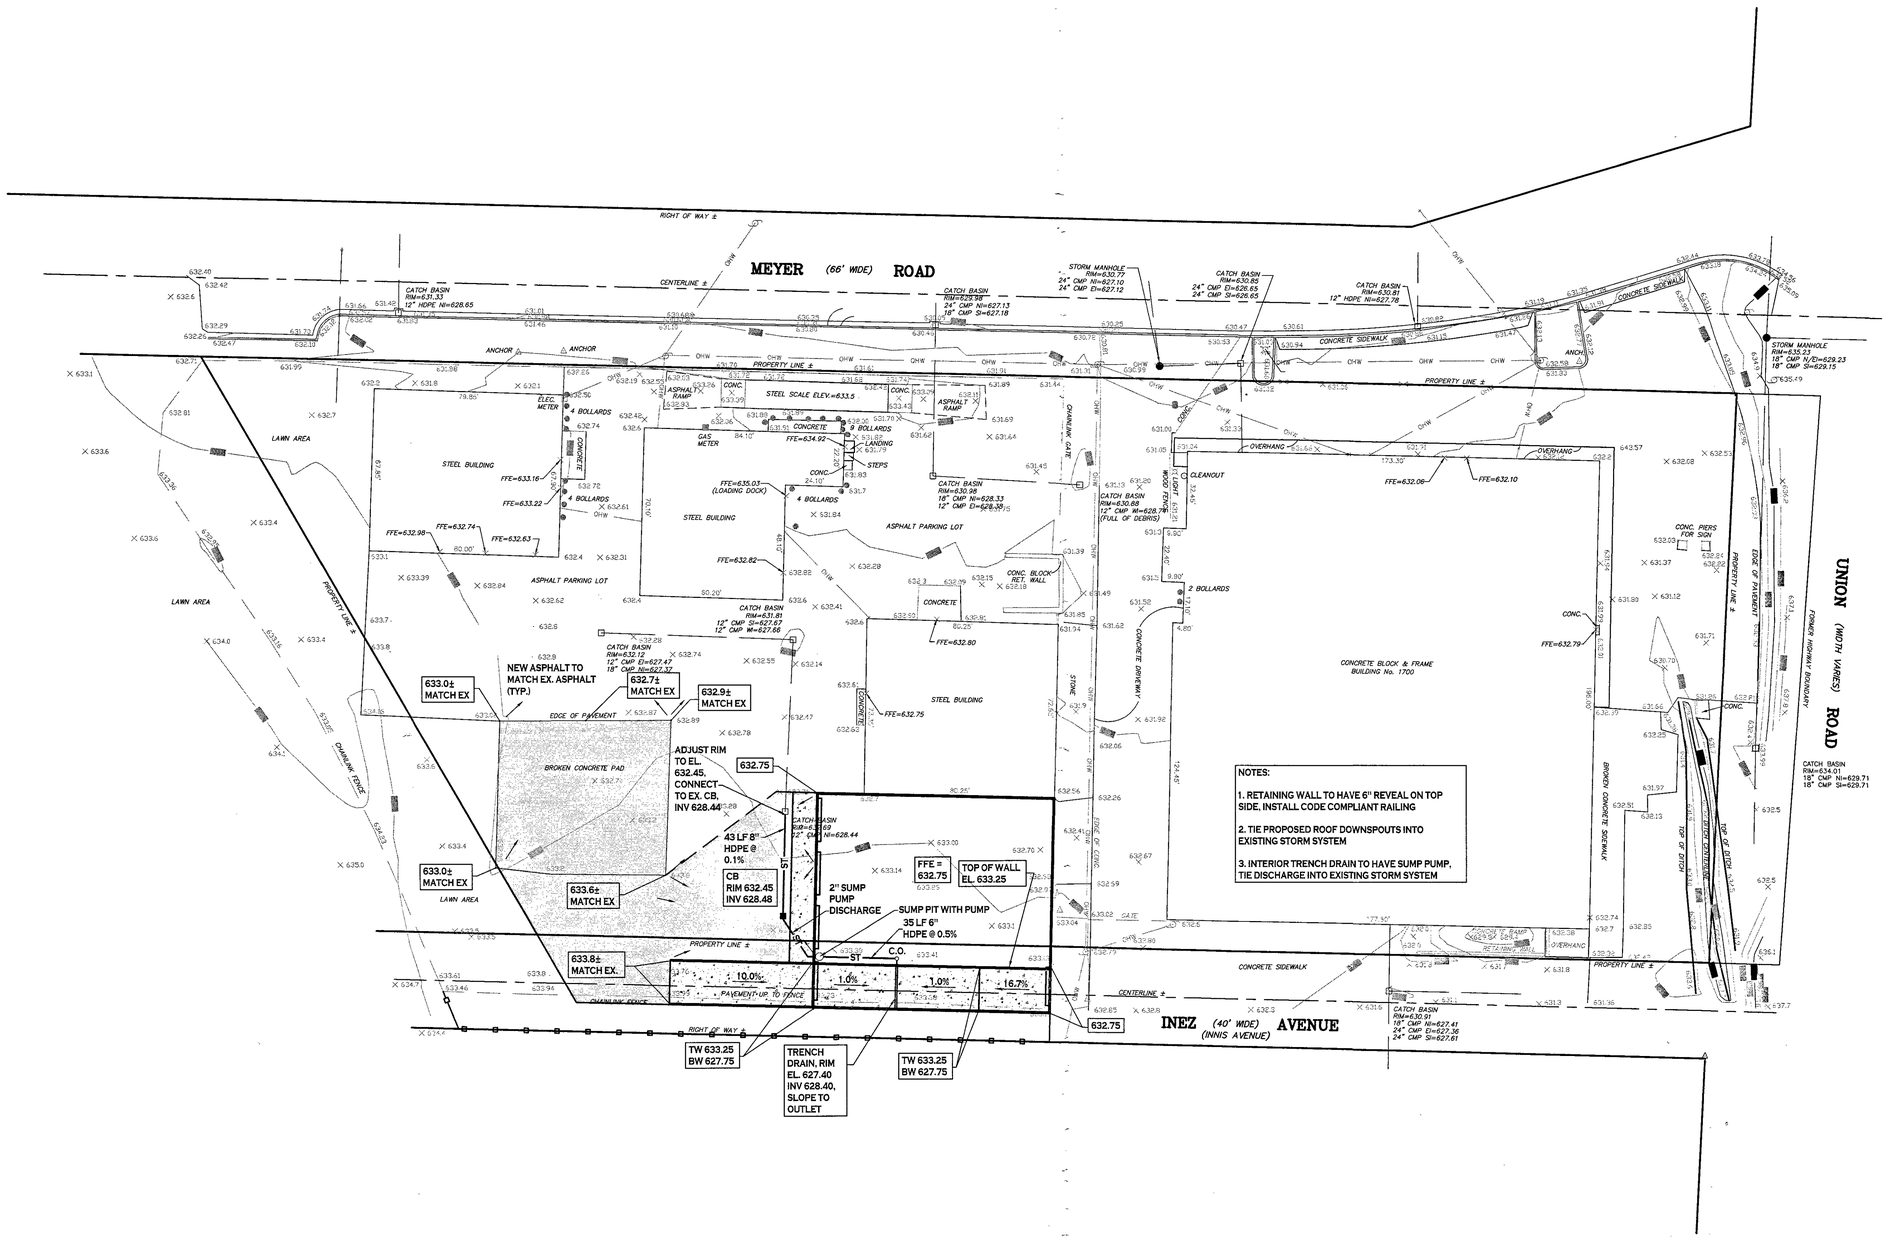

N

SITE PLAN

SCALE: 1"=30'

NOTE: BOUNDARY AND TOPOGRAPHIC INFORMATION PROVIDED BY OTHERS, CARMINA WOOD MORRIS, D.P.C. ASSUMES NO RESPONSIBILITY FOR ITS ACCURACY.

30' 30 0 30 60Ft.

Carmina Wood Morris DPC
487 Main Street Suite 600
Buffalo, New York 14203
P 716.842.3165
F 716.842.0263

STATE OF NEW YORK CHRISTOPHER WOOD

REVISIONS:

No.	Description	Date

PROJECT NAME:

Site Improvements for
Transfer Station
1700 Union Road
West Seneca, New York

Date: 9/21/20
Drawn by: C. Wood
Scale: As Noted

DRAWING NAME:

Grading/Storm Plan

DRAWING NO.

C-200

Project no.: 18.xxx