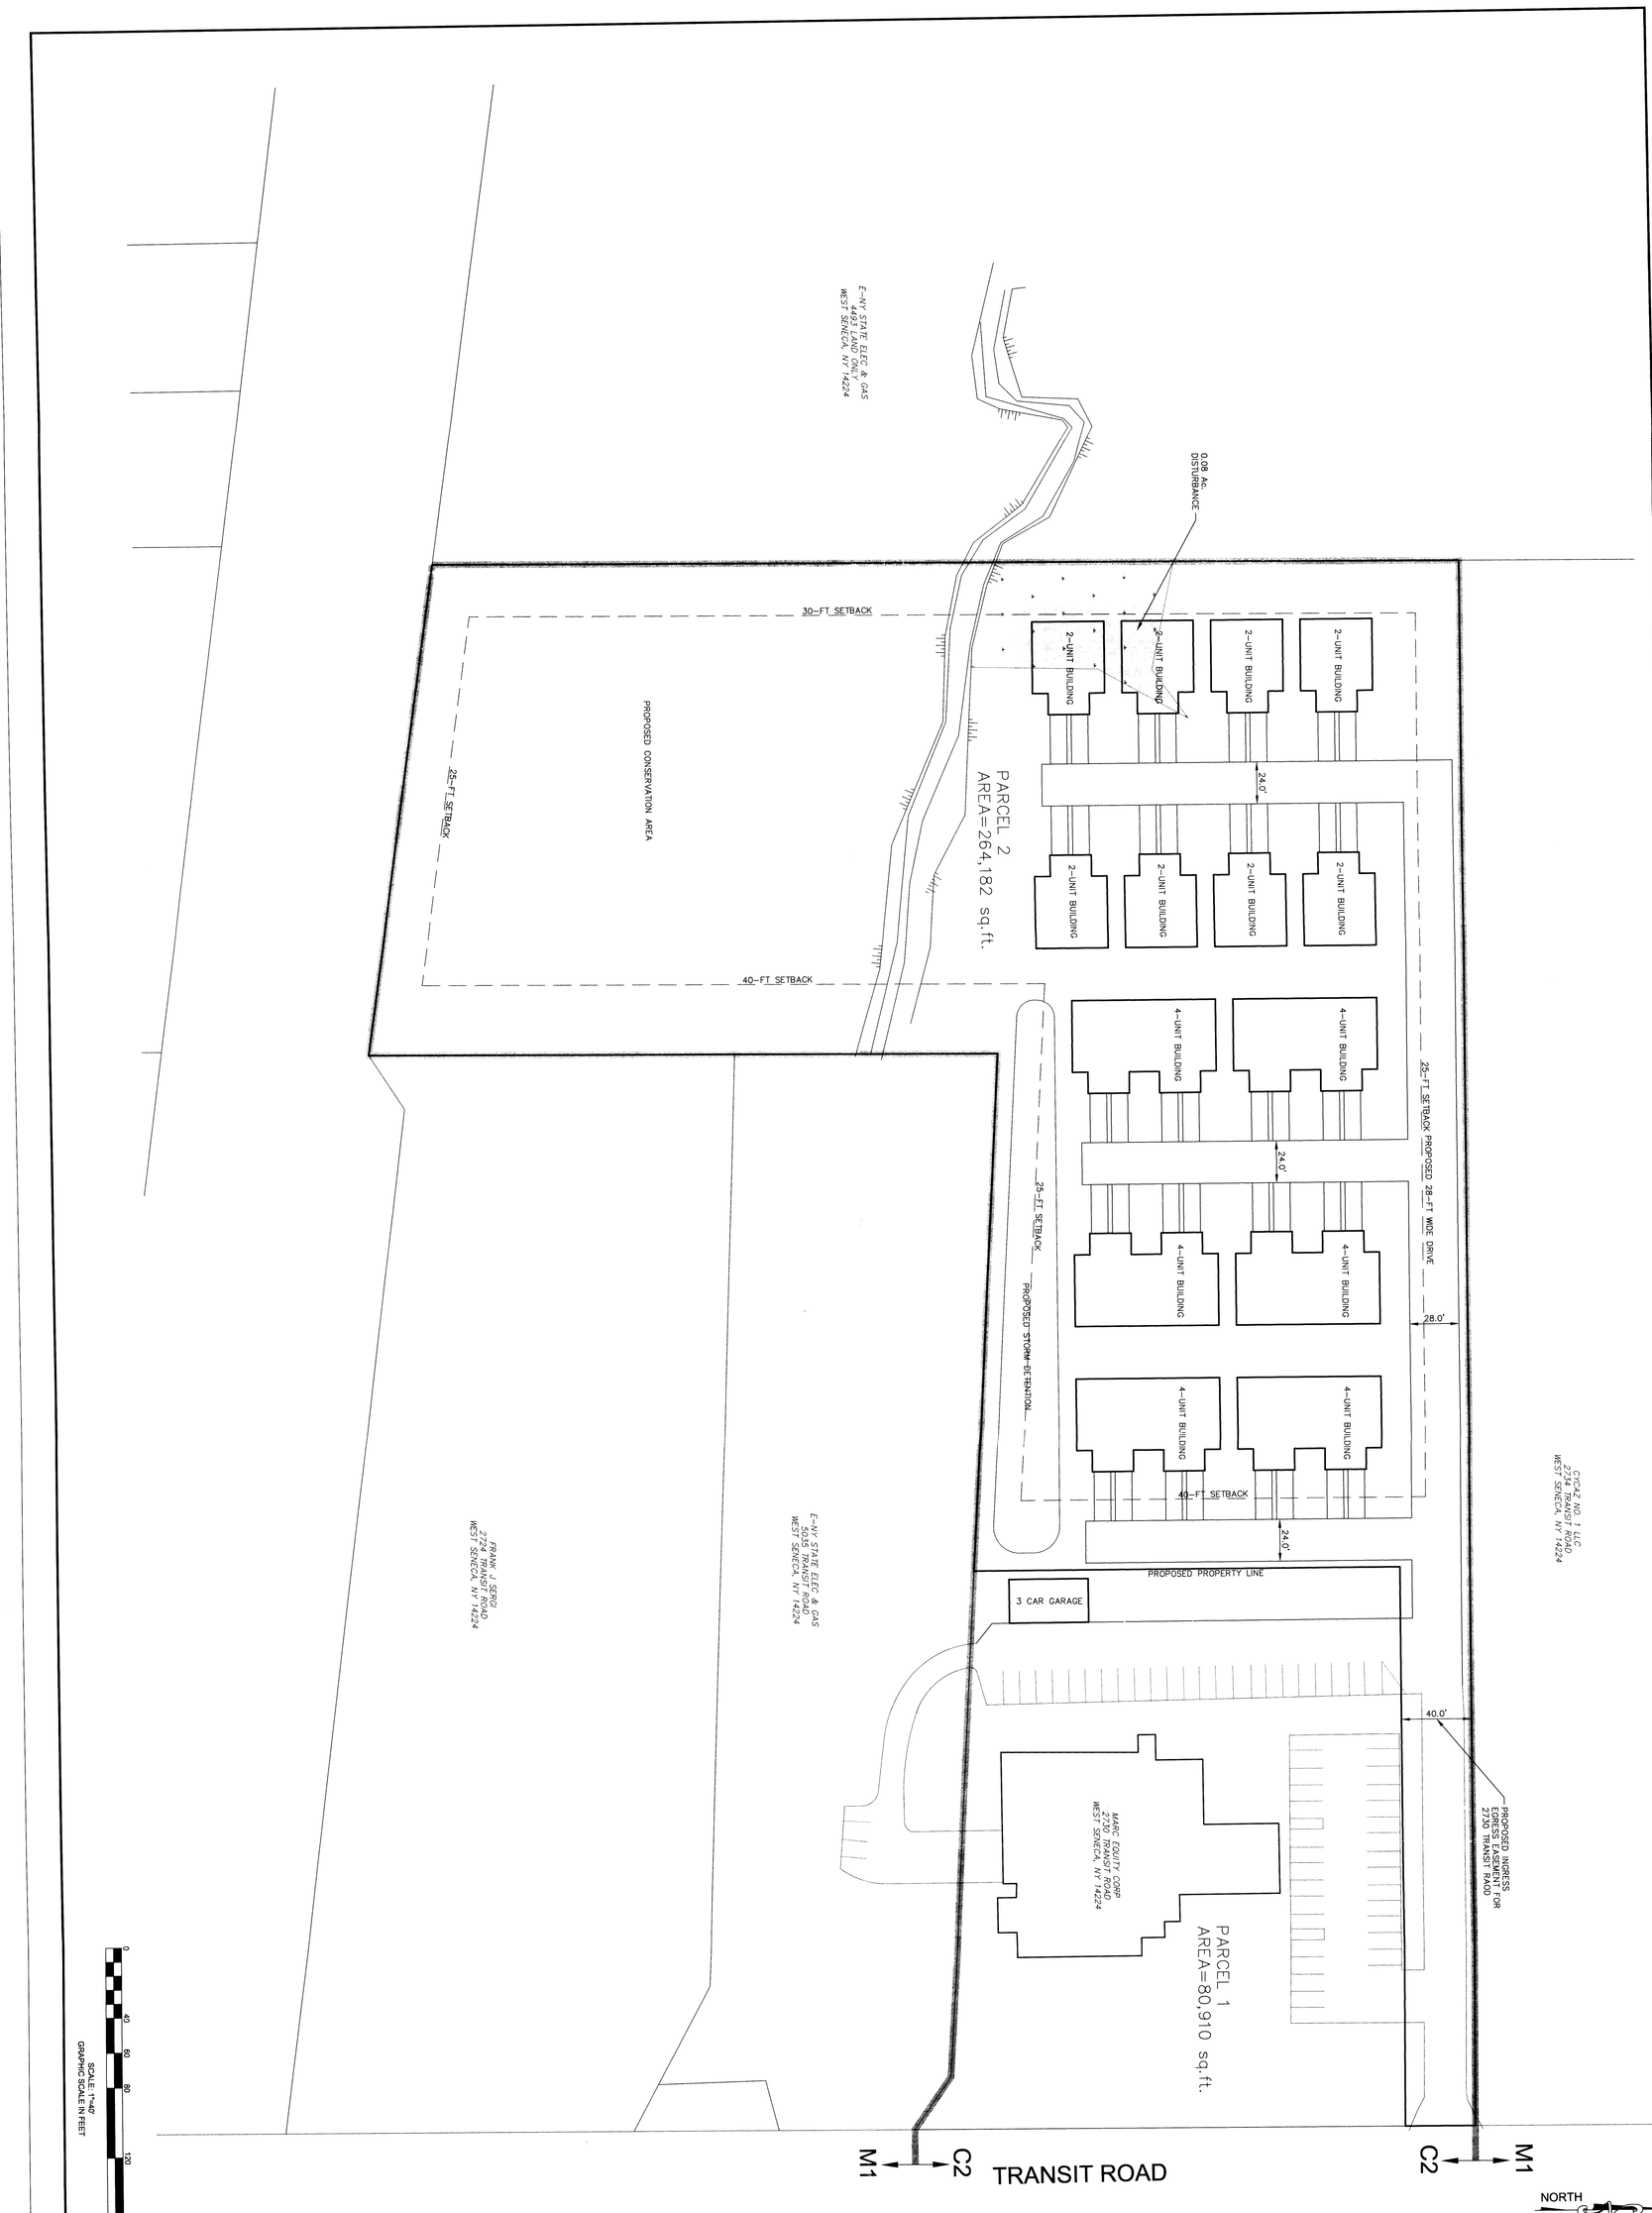

MARRANO TOWNHOME

2730 TRANSIT ROAD

TOWN OF WEST SENECA - EIRE COUNTY - NEW YORK

CONCEPTUAL PLAN

THIS SHEET ISSUED DECEMBER 22, 2016

CP1

DRAWING SCALE: 1"=40'

WSA PROJECT NO. 61073A

WM SCHUTT ASSOCIATES

37 CENTRAL AVE.
LANCASTER, NY 14086-2143
PH. 716-683-5961
FAX 716-683-0169
WWW.WMSCHUTT.COM

STATE OF NEW YORK
WILLIAM E. SCHUTT
JAN 25 2017
058340
LICENSED PROFESSIONAL ENGINEER

DESIGNED BY:	
DRAWN BY:	DLS
CHECKED BY:	WES
DATE:	8/19/16

WARNING:
ALTERING THIS DOCUMENT IS IN VIOLATION OF THE LAW EXCEPTING AS PROVIDED IN SECTION 7209, PART 2 OF THE NEW YORK STATE EDUCATION LAW. © COPYRIGHT 2016 WM. SCHUTT & ASSOCIATES P.C.

DRAWING REVISIONS

ITEM	DATE	DESCRIPTION