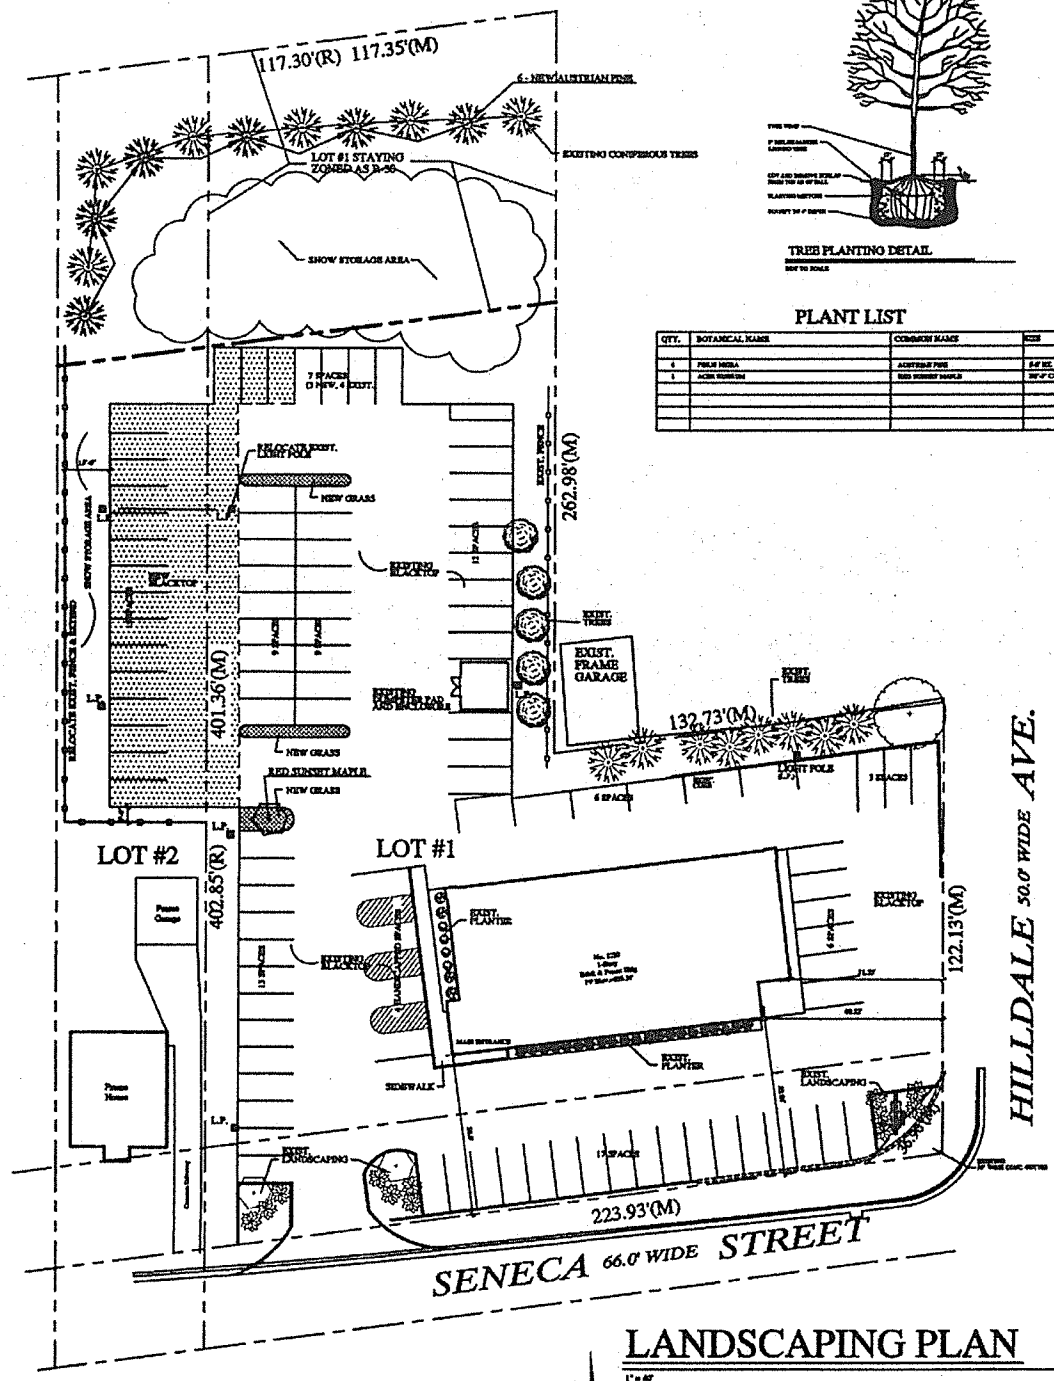

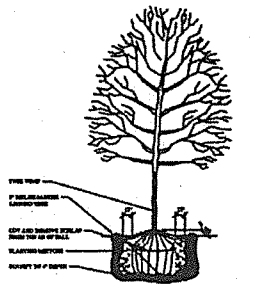

PLANT LIST

QTY.	BOTANICAL NAME	COMMON NAME	SIZE
6	PINUS NIGRA	AUSTRIAN PINE	5-6' HT.
1	ACER RUBRUM	RED SUNSET MAPLE	3½"-4" CAL.

LANDSCAPING PLAN

1" = 40'

GRAPHIC SCALE

(IN FEET)
1 inch = 40ft.

dm
DARYL MARTIN
ARCHITECT, PC
3625 Eggert Road | Orchard Park, N.Y. 14127

PH- (716)667-1436
FAX- (716)667-0163
dmarchtecs@gmail.com

REGISTERED ARCHITECT
DARYL K. MARTIN
STATE OF NEW YORK

DATE:	9/29/2015
SCALE:	1"=40'
DRAWN:	SCG
CHECKED:	DKM

LANDSCAPING PLAN

PASQUALE'S RESTAURANT
3720 SENECA STREET
WEST SENECA, NEW YORK

THE APPROVING ARCHITECT IS NOT RESPONSIBLE FOR THE FOLLOWING:
-SITE INSPECTIONS
-QUALITY OF WORKMANSHIP
-ANY DEVIATIONS/CHANGES FROM THE STAMPED DRAWINGS
-APPLICATION OF DRAWINGS ON THE JOB

THESE DRAWINGS HAVE BEEN PROFESSIONALLY REVIEWED AND ACCEPTED BY THE APPROVING ARCHITECT AND TO THE BEST OF HIS KNOWLEDGE THEY MEET OR EXCEED THE REQUIREMENTS OF THE NEW YORK STATE RESIDENTIAL BUILDING CODE.

SUB-CONTRACTORS ARE REQUIRED TO CHECK ALL DIMENSIONS AND INFORMATIONS PRIOR TO PLACE OF WORK AND REPORT ANY DISCREPANCIES.

SHEET NUMBER

S-1