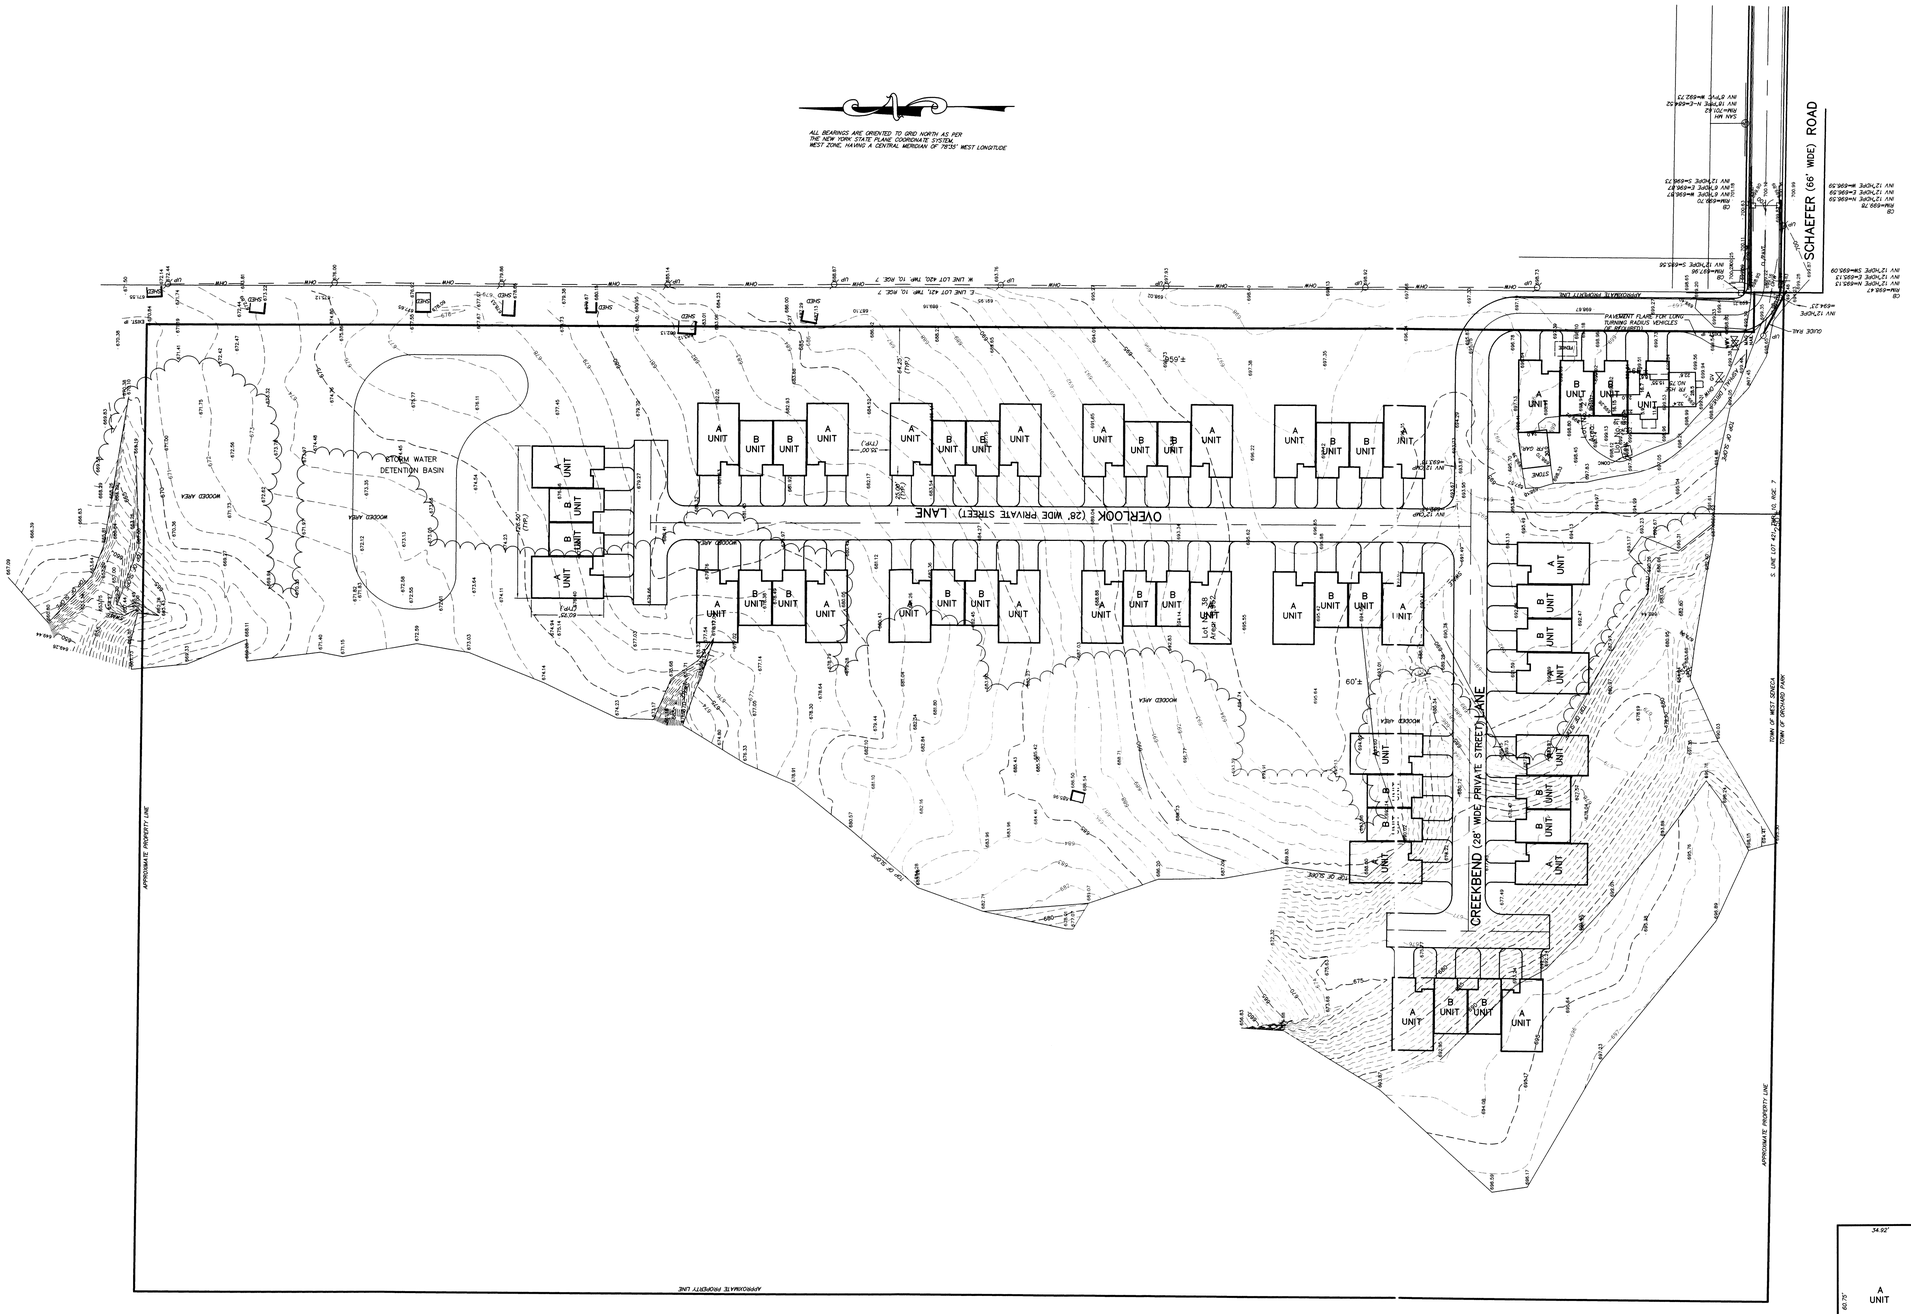

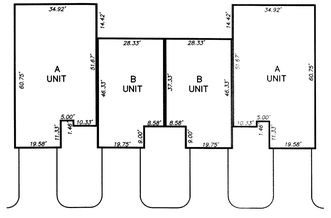

TYPICAL BUILDING/UNIT PLAN

SCALE: 1" = 60'

REVISION

NOTE: UNAUTHORIZED ALTERATION OR ADDITION TO THIS DOCUMENT IS A VIOLATION OF SECTION 7209 PROVISION 2 OF THE NEW YORK STATE EDUCATION LAW

DATE BY

APPROVED BY:

TOWN ENGINEER

DATE:

75 SCHAEFER ROAD, WEST SENECA
ERIE COUNTY, NEW YORK STATE

CONCEPT PLAN

2015001
NUARY 02, 2015
= 60'

RBES HOMES, INC.
MMUNITY DESIGN AND DEVELOPMENT

SHEET NO.
1 of 1