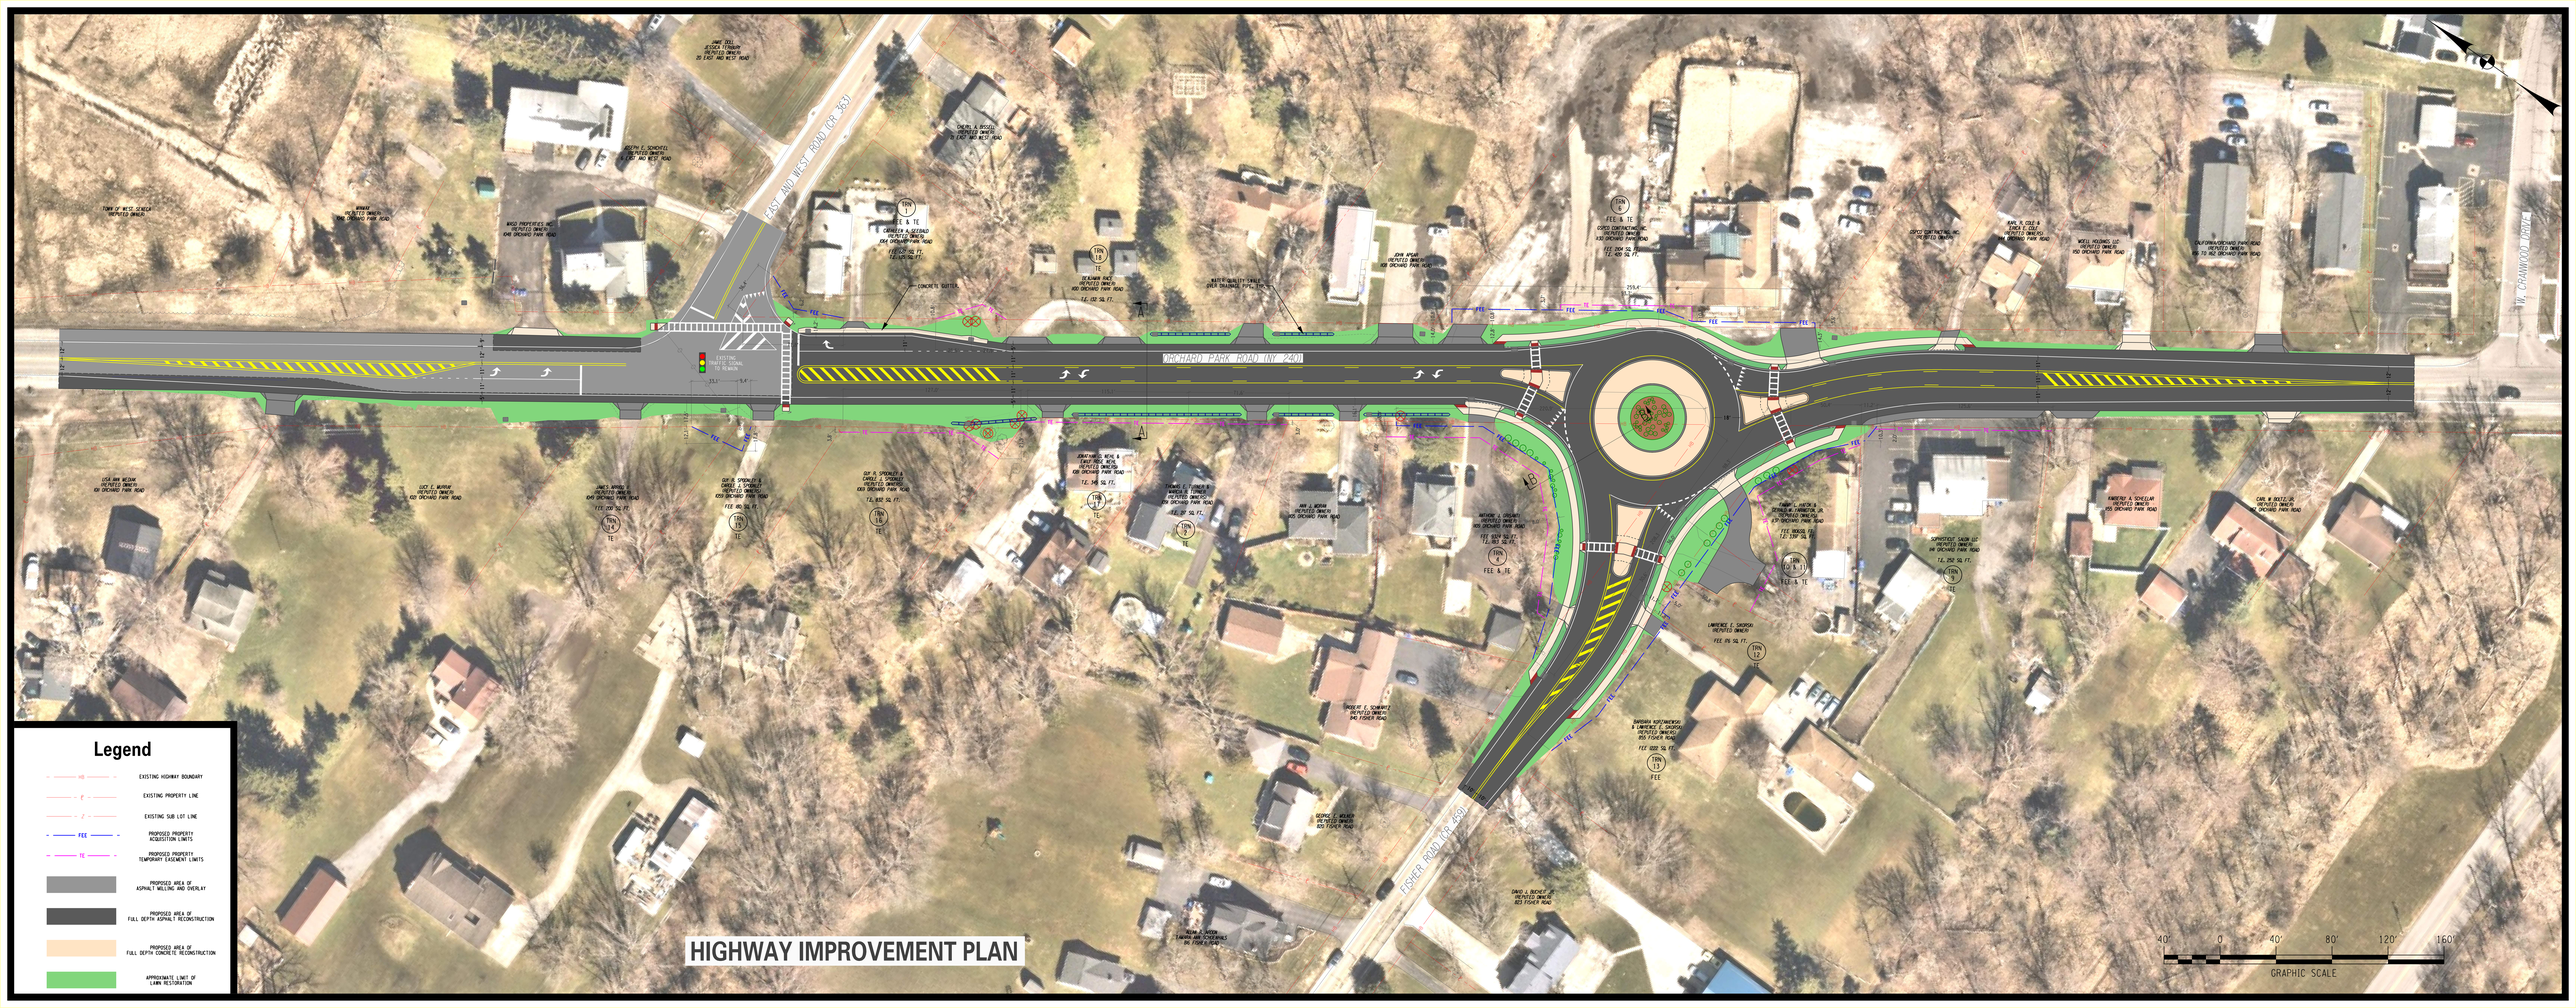
EAST AND WEST ROAD (CR 353)
ORCHARD PARK ROAD (NY 240)
FISHER ROAD (CR 459)
W. CRAWFORD ROAD
EXISTING TRAFFIC SIGNAL TO REMAIN
CONCRETE GUTTER
Legend
EXISTING HIGHWAY BOUNDARY
EXISTING PROPERTY LINE
EXISTING SUB LOT LINE
PROPOSED PROPERTY ACQUISITION LIMITS
PROPOSED PROPERTY TEMPORARY EASEMENT LIMITS
PROPOSED AREA OF ASPHALT MILLING AND OVERLAY
PROPOSED AREA OF FULL DEPTH ASPHALT RECONSTRUCTION
PROPOSED AREA OF FULL DEPTH CONCRETE RECONSTRUCTION
APPROXIMATE LIMIT OF LAWN RESTORATION
HIGHWAY IMPROVEMENT PLAN
40' 0 40' 80' 120' 160'
GRAPHIC SCALE