NOTE: THIS SURVEY WAS PREPARED WITHOUT THE BENEFIT OF AN ABSTRACT OF TITLE AND IS SUBJECT TO ANY STATE OF FACTS THAT MAY BE REVEALED BY AN EXAMINATION OF SUCH.

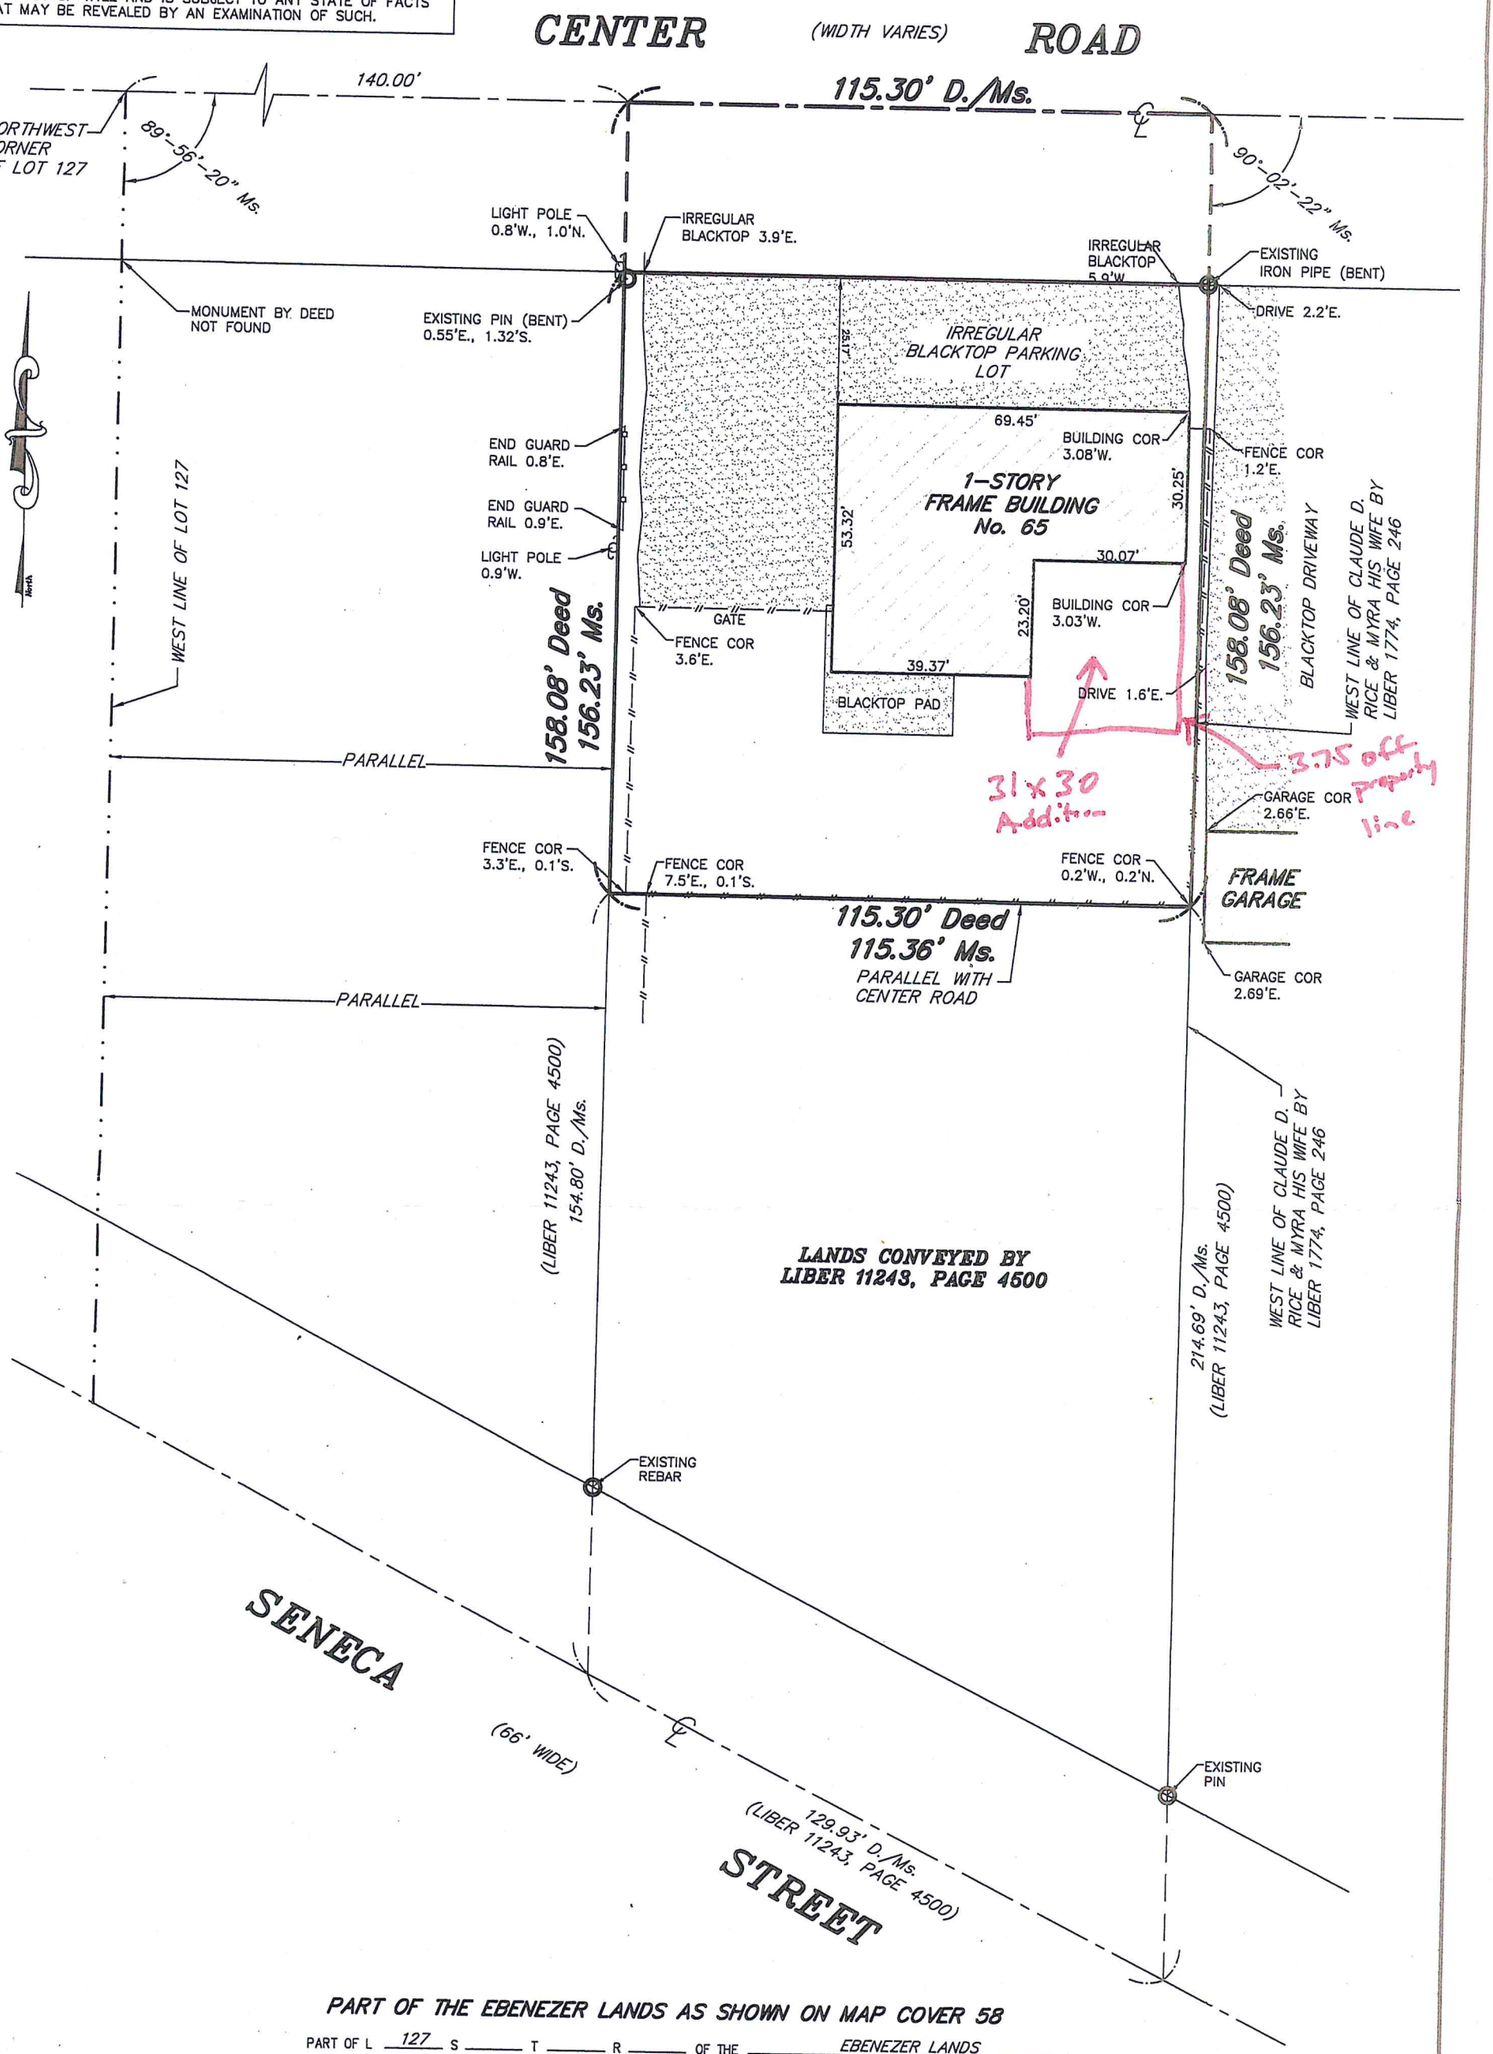

PART OF THE EBENEZER LANDS AS SHOWN ON MAP COVER 58

PART OF L 127 S ____ T ____ R ____ OF THE EBENEZER LANDS

VILLAGE OF ____; TOWN OF WEST SENECA; COUNTY OF ERIE; STATE OF NEW YORK

NOTE: UNAUTHORIZED ALTERATION OR ADDITION TO ANY SURVEY, DRAWING, DESIGN SPECIFICATION PLAN OR REPORT IS A VIOLATION OF SECTION 7209 PROVISION 2 OF THE NEW YORK STATE EDUCATION LAW.

REVISION		
DATE	JOB	DESCRIPTION

SBL No. 134.13-4-3.21

KHEOPS ARCHITECTURE, ENGINEERING & SURVEY, DPC

300 Pearl Street, Suite 500
Buffalo, New York 14202
P. 716.849.8739
F. 716.856.0981
WWW.KHEOPSDPC.COM

DRAWN BY GEM SCALE 1"=30'

CHECKED BY DRH JOB NO. 18NY010.02

CAD FILE 63747 FIELD/OFFICE DATE 3-30-18

BOOK 418 PAGE 104 MAP 63747