COPYRIGHT © 2019 TREDO ENGINEERS
ALL RIGHTS RESERVED. NO PART OF THIS DRAWING MAY BE REPRODUCED OR COPIED IN ANY FORM BY ANY MEANS WITHOUT THE WRITTEN PERMISSION OF THE ENGINEER.

REPRODUCTION OF THIS DRAWING FOR USE IN THE PRODUCTION OF SHOP AND/OR FIELD DETAIL DRAWINGS IS EXPRESSLY FORBIDDEN.

UNAUTHORIZED ALTERATION AND/OR DUPLICATION OF THIS DRAWING IS A VIOLATION OF SECTION 7209, PROVISION 2, OF THE NEW YORK STATE EDUCATION LAW.

PLANTING SCHEDULE

MARK	QUANTITY	BOTANICAL NAME	COMMON NAME	SIZE	ROOT
TREES:					
PP	8	PICEA PUNGENS	COLORADO BLUE SPRUCE	5'h MIN	B&B
PS	9	PINUS STROBUS	EASTERN WHITE PINE	6'h	B&B
BN	5	BETULA NIGRA	RIVER BIRCH	6–7' CLUMP	B&B
AR	9	ACER RUBRUM 'RED SUNSET'	RED SUNSET MAPLE	2 1/2" CAL	B&B
CC	4	CERCIS CANADENSIS	EASTERN REDBUD	2 1/2" CAL	B&B
CA	3	CORNUS ALTERNIFOLIA	PAGODA DOGWOOD	6'h	B&B
QP	8	QUERCUS PAULUSTRIS	PIN OAK	2" CAL	B&B
RT	4	RHUS TYPHINA	STAGHORN SUMAC TREE	2" CAL	B&B
SHRUBS/GRASSES:					
CS	9	CORNUS SERICEA 'CARDINAL'	RED OSIER DOGWOOD	24–30"	CONT
PM	3	PINUS MUGHO	MUGHO PINE	#2 CONT	
JC	3	JUNIPERUS CHINENSIS GOLD COAST	GOLD COAST JUNIPER	#2 CONT	
JH	15	JUNIPERUS CHINENSIS 'HETZII COLUMNARIS'	HETZII UPRIGHT JUNIPER	4'h MIN	B&B
IG	8	ILEX GLABRA COMPACTA	SHAMROCK INKBERRY	24"	CONT
RA	16	RHUS AROMATIC 'LOW GROW'	FRAGRANT SUMAC LOW GROW	24"	CONT
RD	3	ROSE 'DOUBLE KNOCKOUT'	DOUBLE KNOCKOUT ROSE	18–24"	CONT
HS	14	HELICTOTRICHON SEMPERVIRENS	BLUE OAT GRASS	#2 CONT	
MSG	7	MISCANTHUS SINENSIS 'GRACILLIMUS'	GRACEFUL MAIDEN GRASS	3 GAL CONT (16" OC)	
MSM	8	MISCANTHUS SINENSIS 'MORNING LIGHT'	MORNING LIGHT MAIDEN GRASS	3 GAL CONT (16" OC)	

PLANTER BED (HERBACEOUS) PLANTINGS

PV	10%	PANICUM VIRGATUM	SWITCHGRASS	8"x8" SPA	FLATS
ZA	15%	ZIZANIA AQUATICA	WILD RICE	8"x8" SPA	FLATS
AG	15%	ANDROPOGON VIRGINICUS	BROOMSEDGE	8"x8" SPA	FLATS
LC	30%	LOBELIA CARDINALIS	CARDINAL FLOWER	12"x12" SPA	FLATS
HM	30%	HIBISCUS MOSCHEUTOS	MARSH HIBISCUS	12"x12" SPA	FLATS

LANDSCAPE NOTES:

1. CONTRACTOR SHALL TAKE ALL REASONABLE MEASURES TO PROTECT EXISTING TREES AND PLANTINGS INDICATED TO REMAIN FROM ALL TYPES OF ROOT, TRUNK AND LIMB DAMAGE DURING DEMOLITION AND CONSTRUCTION.
2. EXISTING PLANTED AREAS SHALL BE REMOVED UNLESS OTHERWISE NOTED.
3. ALL DISTURBED AREAS SHALL RECEIVE 4" MIN. TOPSOIL AND GRASS SEED UNLESS OTHERWISE NOTED.
4. TREE AND SHRUB BEDS SHALL BE COVERED WITH 3" OF HARDWOOD MULCH.
5. ALL ROOTS AND STONES OVER 1 1/2" SHALL BE REM OVED PRIOR TO HYDROSEEDING.
6. ALL STREET AND ISLAND TREES SHALL HAVE FIRST BRANCHING at 6–FOOT MIN.
7. IF A CONFLICT EXISTS BETWEEN THE PLAN AND PLANTING SCHEDULE, THE PLAN SHALL GOVERN.
8. REFER TO GRADING AND UTILITY PLAN(S) FOR ADDITIONAL INFORMATION NOT SHOWN HEREIN.

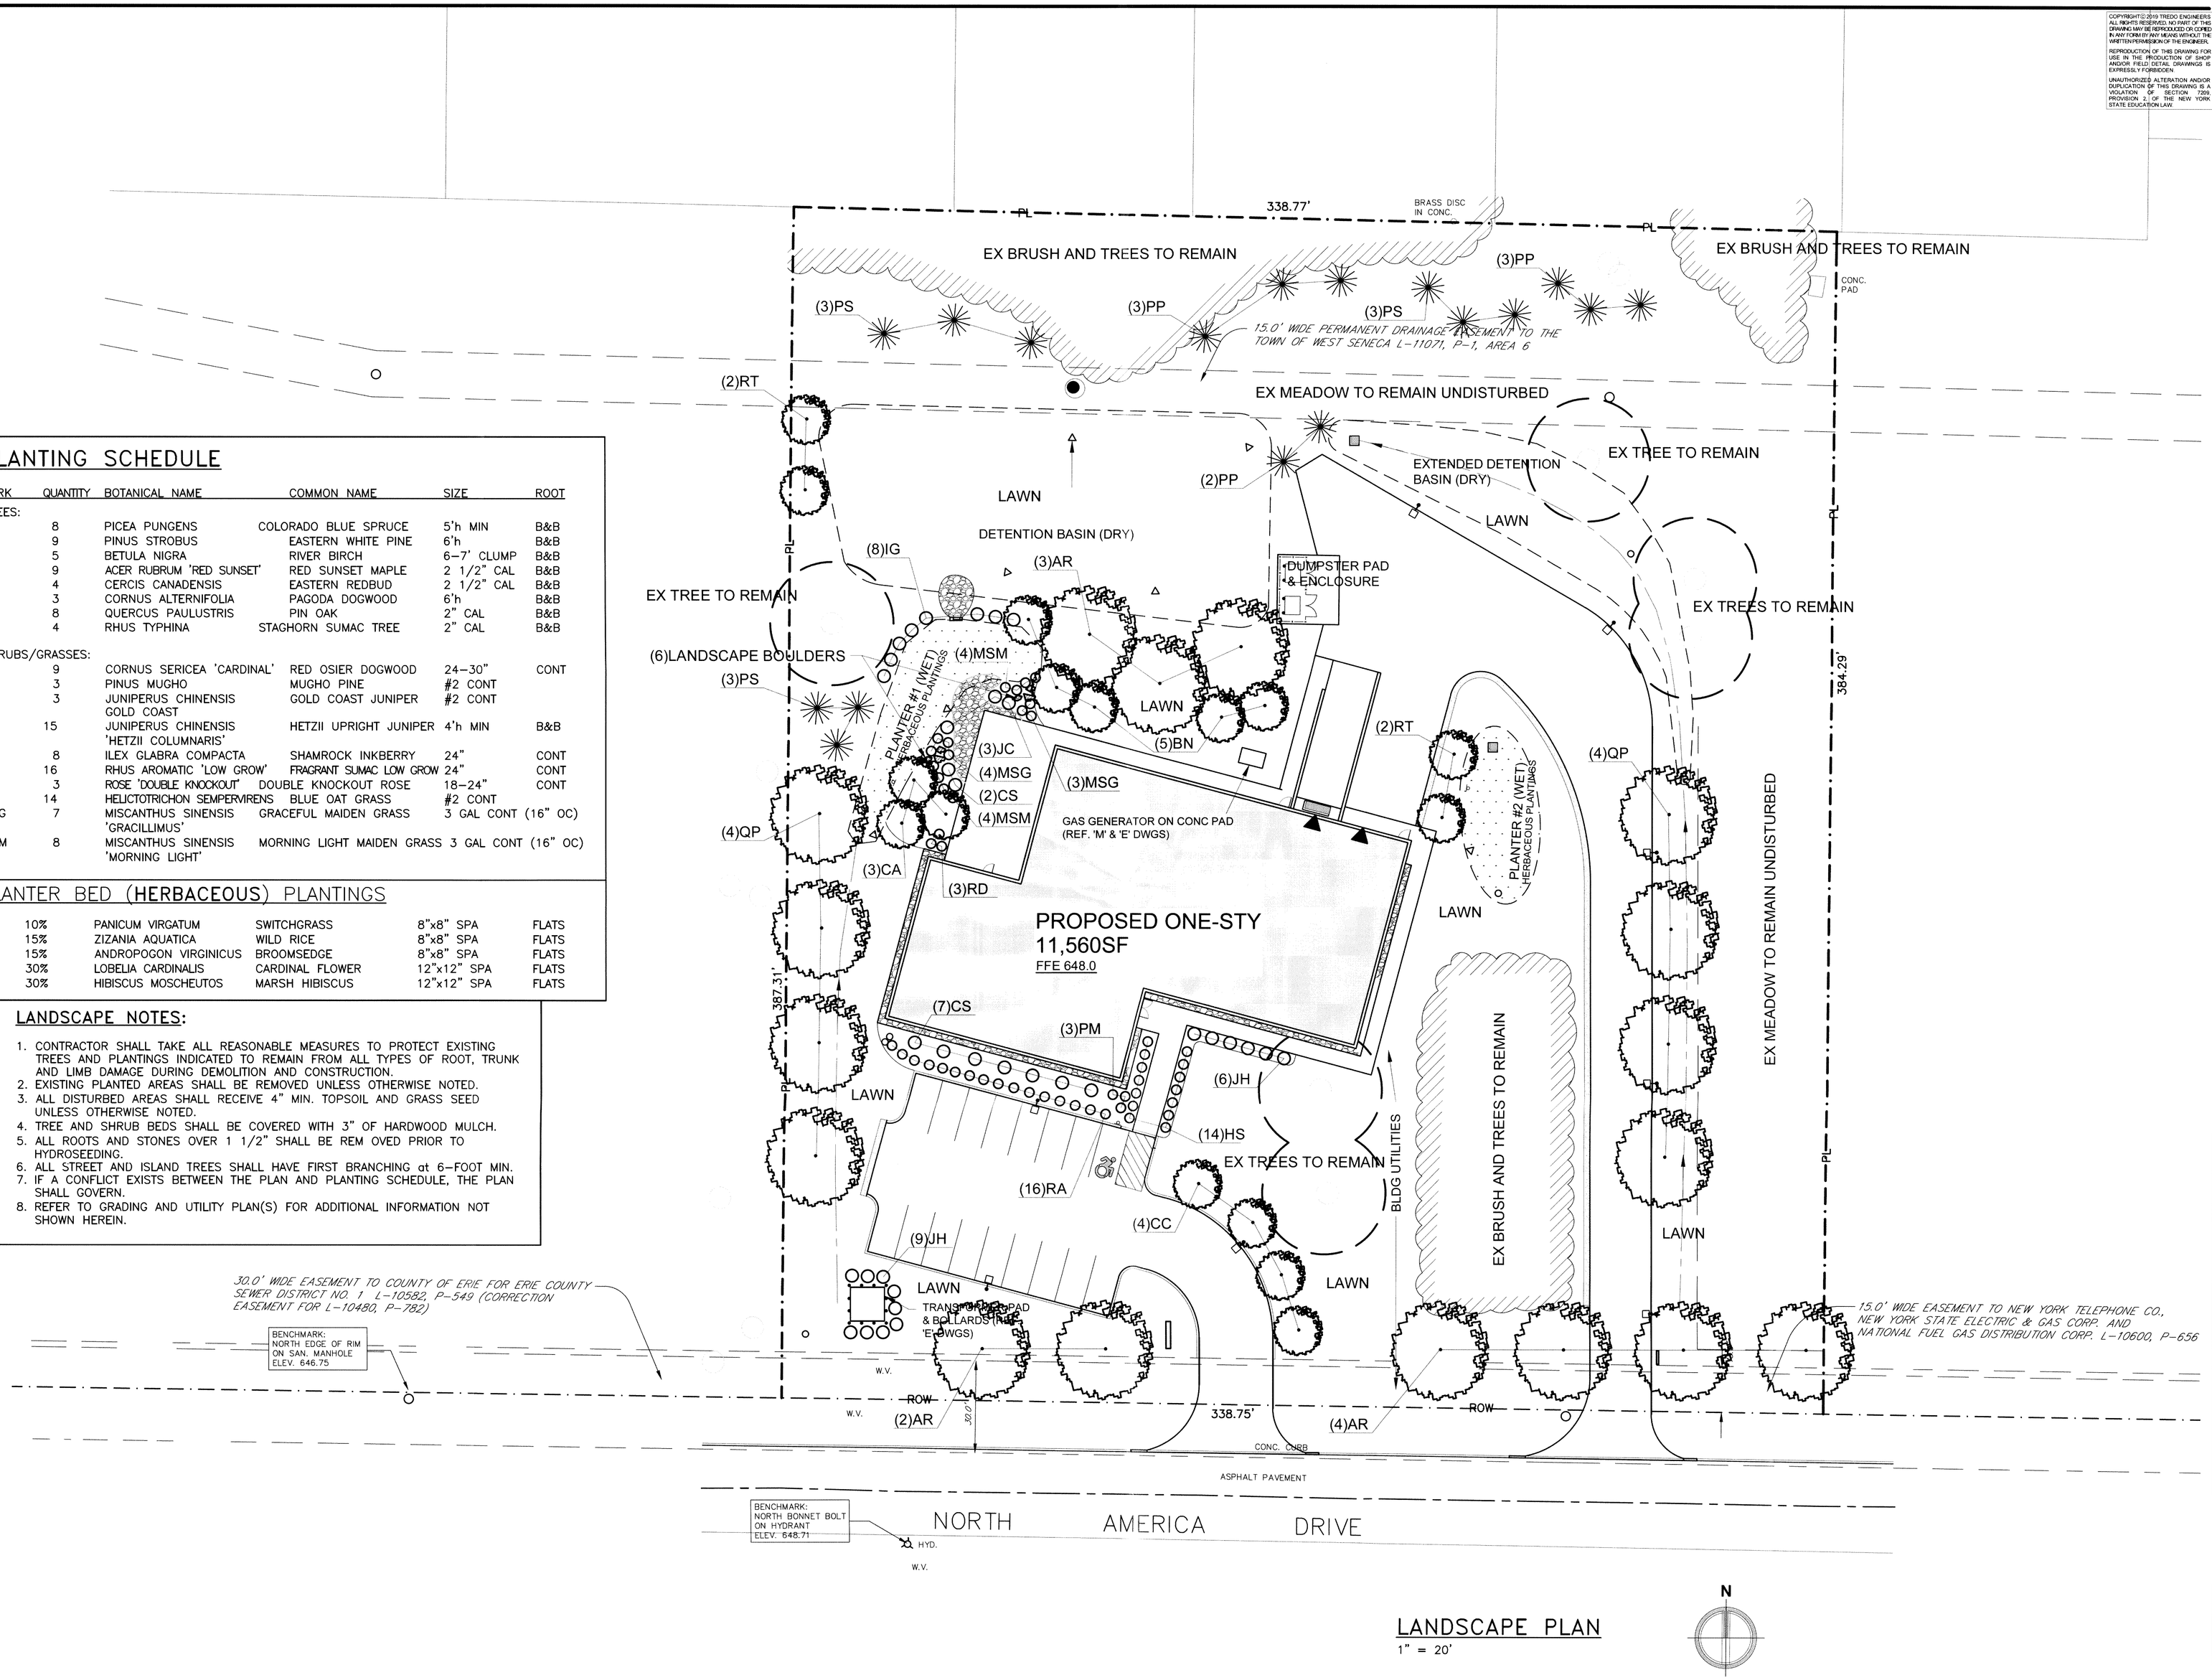

LANDSCAPE PLAN
1" = 20'

Kideney Architects

Kideney Architects, P.C.
ARCHITECTS | PLANNERS
INTERIORS | LANDSCAPE DESIGN
143 Genesee Street
Buffalo, New York 14203
716.249.3837 | kideney.com

tredo
ENGINEERS
755 Seneca Street
Suite 202
Buffalo, New York 14210
716.876.7147 ph

T.E. JOB No. 17–21

LICENSED PROFESSIONAL ENGINEER

CPI PROCESS SYSTEMS
NEW FACILITY
2800 N. AMERICA DRIVE
WEST SENECA, NY 14224

LANDSCAPE PLAN & SCHEDULE

AS NOTED (SCALE)	
avm (DRAWN BY:)	
MJE (CHECKED BY:)	NO. / DATE (REVISIONS:)
2017005.00 (PROJECT NO.)	3/29/2019 (DATE:)

L101 (DRAWING NO.)