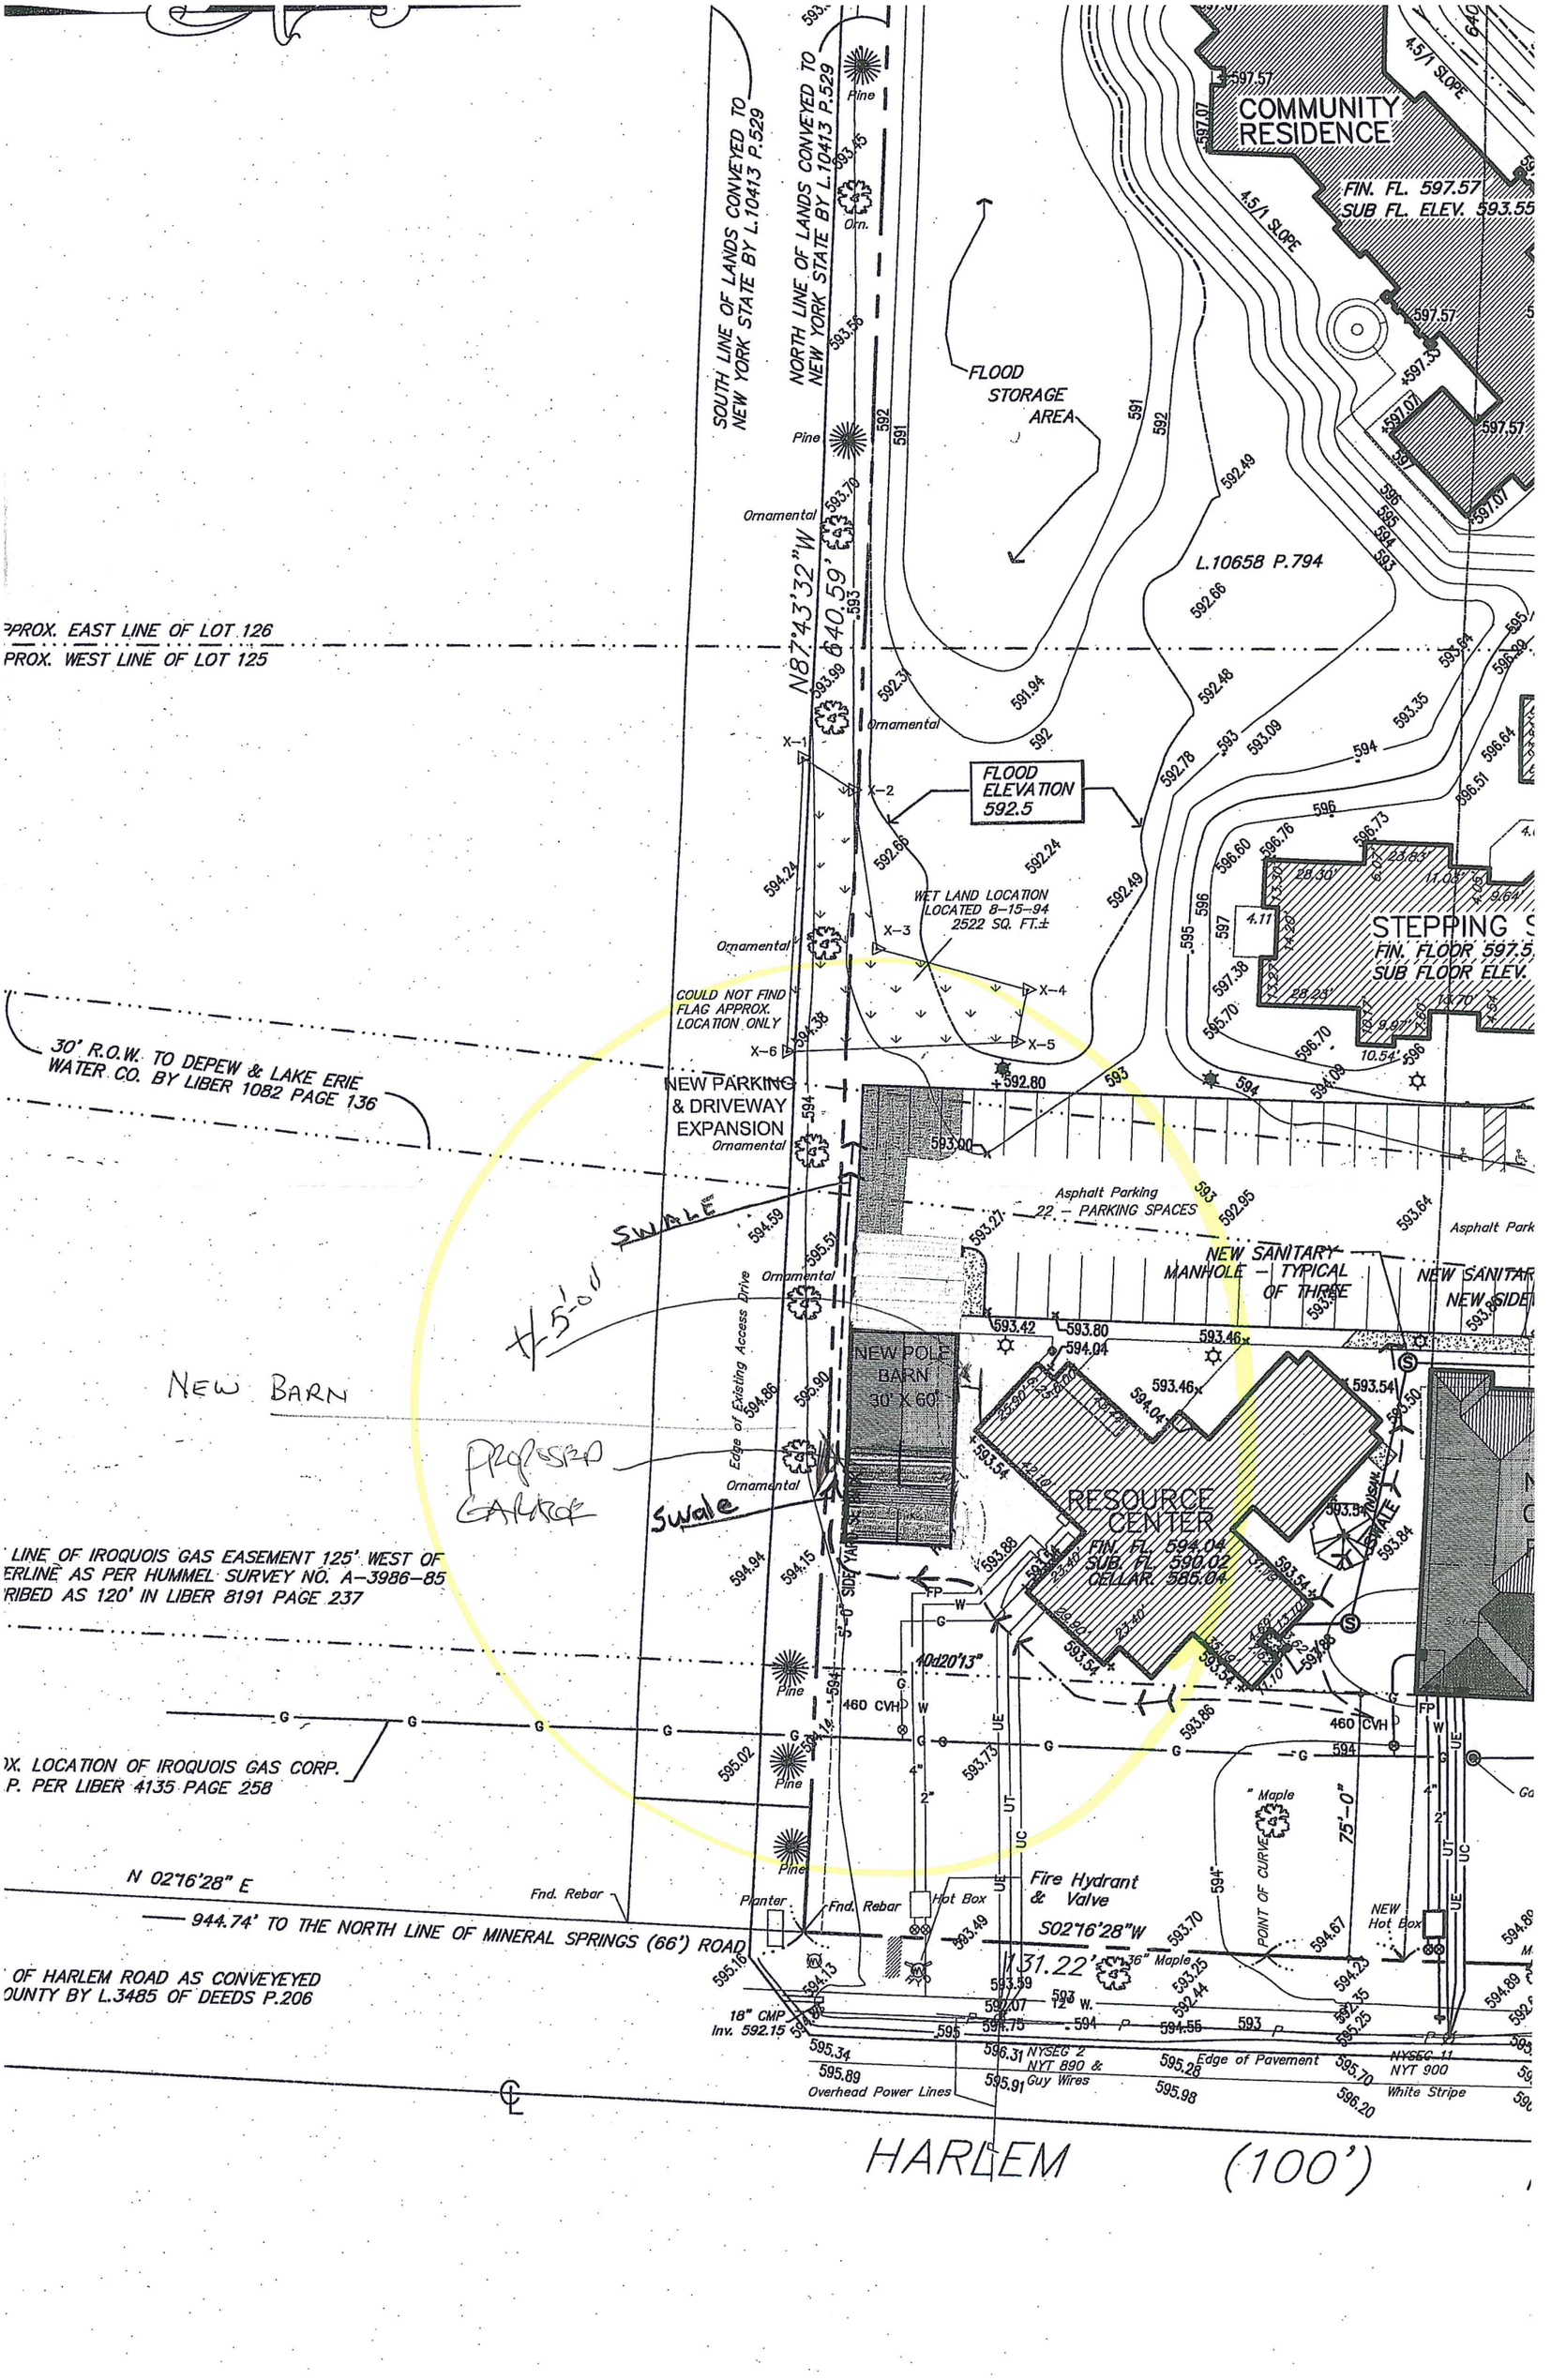
COMMUNITY RESIDENCE
FIN. FL. 597.57
SUB FL. ELEV. 593.55
SOUTH LINE OF LANDS CONVEYED TO NEW YORK STATE BY L.10413 P.529
NORTH LINE OF LANDS CONVEYED TO NEW YORK STATE BY L.10413 P.529
N87°43'32"W 640.59'
FLOOD STORAGE AREA
L.10658 P.794
FLOOD ELEVATION 592.5
WET LAND LOCATION LOCATED 8-15-94 2522 SQ. FT.±
COULD NOT FIND FLAG APPROX. LOCATION ONLY
PPROX. EAST LINE OF LOT 126
PROX. WEST LINE OF LOT 125
30' R.O.W. TO DEPEW & LAKE ERIE WATER CO. BY LIBER 1082 PAGE 136
NEW PARKING & DRIVEWAY EXPANSION
Asphalt Parking
22 - PARKING SPACES
NEW SANITARY MANHOLE - TYPICAL OF THREE
NEW POLE BARN 30' X 60'
RESOURCE CENTER
FIN. FL. 594.04
SUB. FL. 590.02
CELLAR 585.04
STEPPING
FIN. FLOOR 597.5
SUB FLOOR ELEV.
+5'-0" SWALE
NEW BARN
PROPOSED GARAGE
Swale
Edge of Existing Access Drive
LINE OF IROQUOIS GAS EASEMENT 125' WEST OF
ERLINE AS PER HUMMEL SURVEY NO. A-3986-85
'RIBED AS 120' IN LIBER 8191 PAGE 237
X. LOCATION OF IROQUOIS GAS CORP.
P. PER LIBER 4135 PAGE 258
N 02°16'28" E
944.74' TO THE NORTH LINE OF MINERAL SPRINGS (66') ROAD
OF HARLEM ROAD AS CONVEYEYED
OUNTY BY L.3485 OF DEEDS P.206
Fire Hydrant & Valve
S02°16'28"W
731.22'
Fnd. Rebar
Planter
Hot Box
18" CMP
Inv. 592.15
Overhead Power Lines
NYSEG 2
NYT 890 & Guy Wires
Edge of Pavement
NYSEC 11
NYT 900
White Stripe
POINT OF CURVE
75'-0"
36" Maple
Pine
Ornamental
460 CVH
HARLEM (100')